





① Street Scene South - North East Elevation
1 : 200

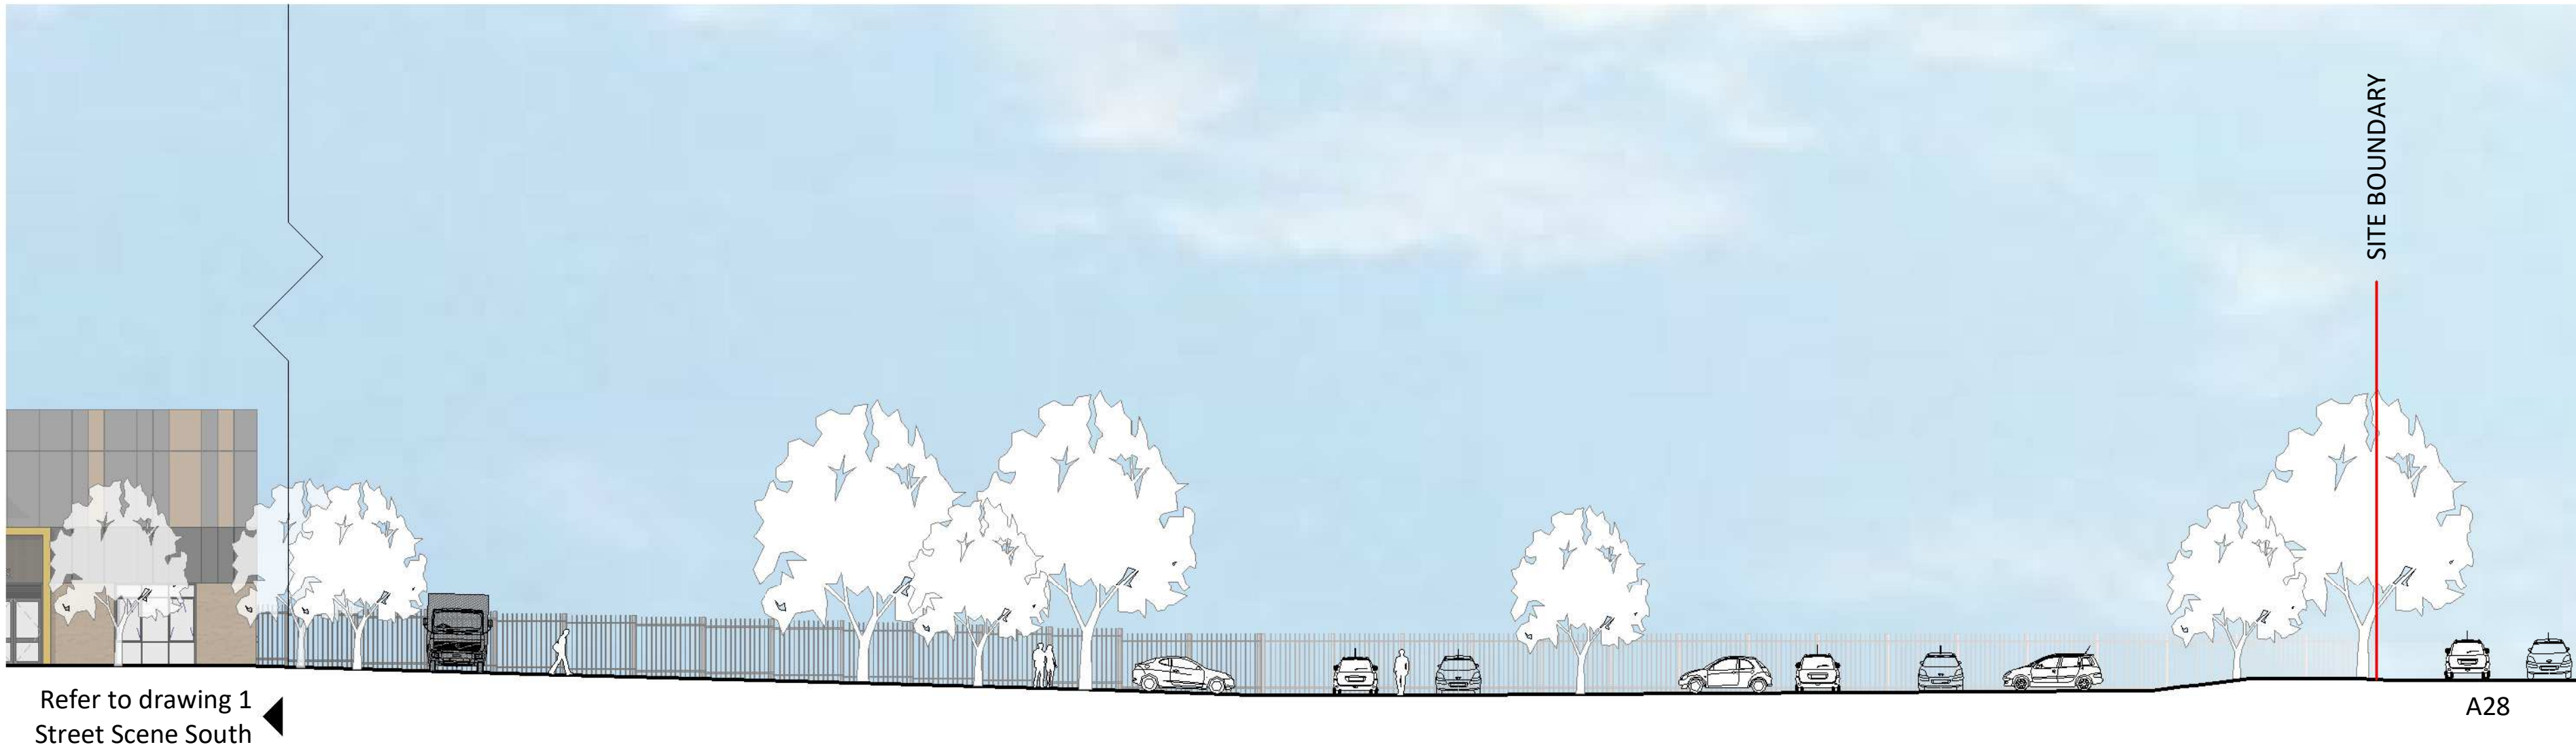

② Street Scene North - North East Elevation
1 : 200

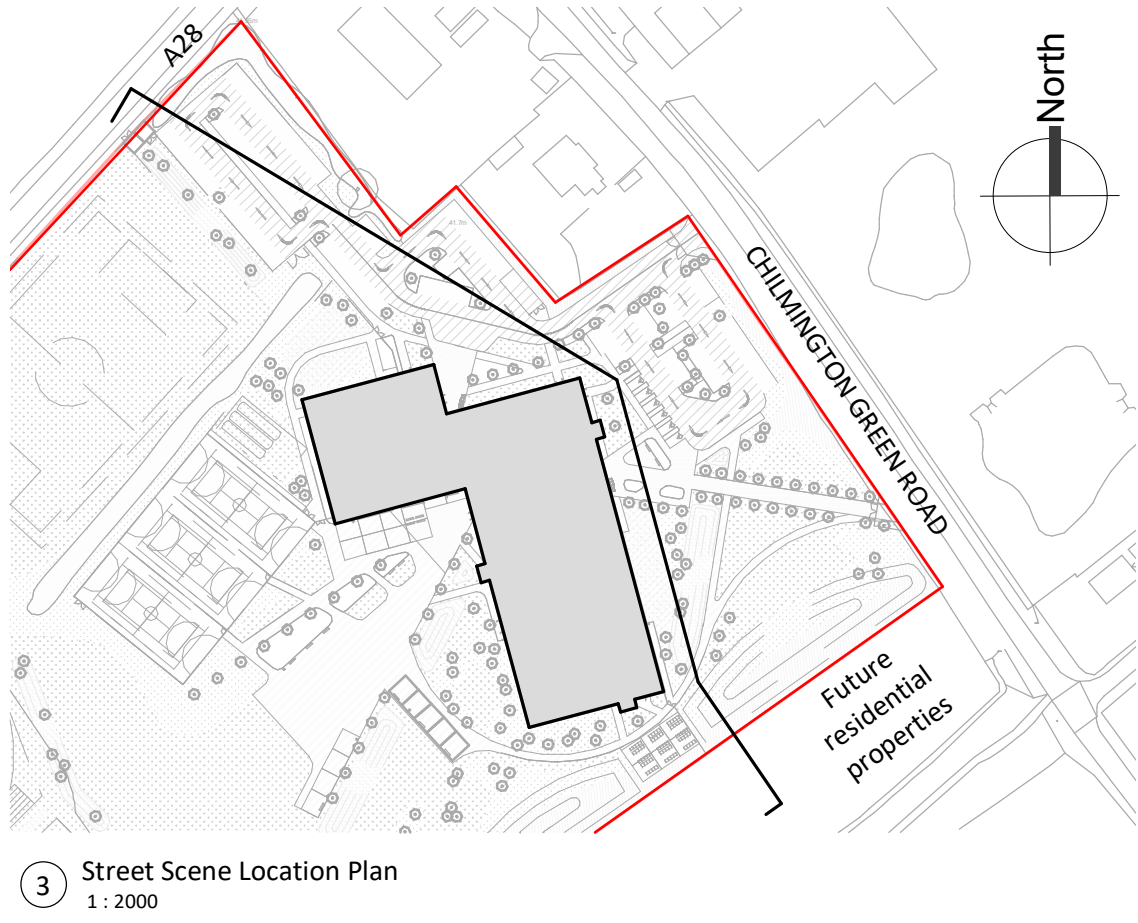

STATUS	REV	DATE	DESCRIPTION
PL	P04	19/10/21	Submitted Planning Issue
PL	P03	22/09/21	Revised Planning Issue
PL	P02	03/09/21	Planning Issue
PL	P01	27/08/21	Draft Planning Pack

CLIENT



CONTRACTOR



CONSULTANT

Originator Code: 154044


STRIDE TREGLOWN

PROJECT

Chilmington Green Secondary Academy

DRAWING TITLE

Proposed Street Scene

 

DRAWING PURPOSE

PL : PLANNING

DRAWN BY	DATE	CHK'D BY	SCALE	MEDIA
NR	19/10/21	CM	As indicated	A1

CONTRACT DRAWING REFERENCE (AS REQUIRED)

PROJECT - ORIGINATOR - ZONE - LEVEL - TYPE - ROLE - NUMBER	REVISION
FS0941-STL-ZZ-ZZ-DR-A-0210	P04