


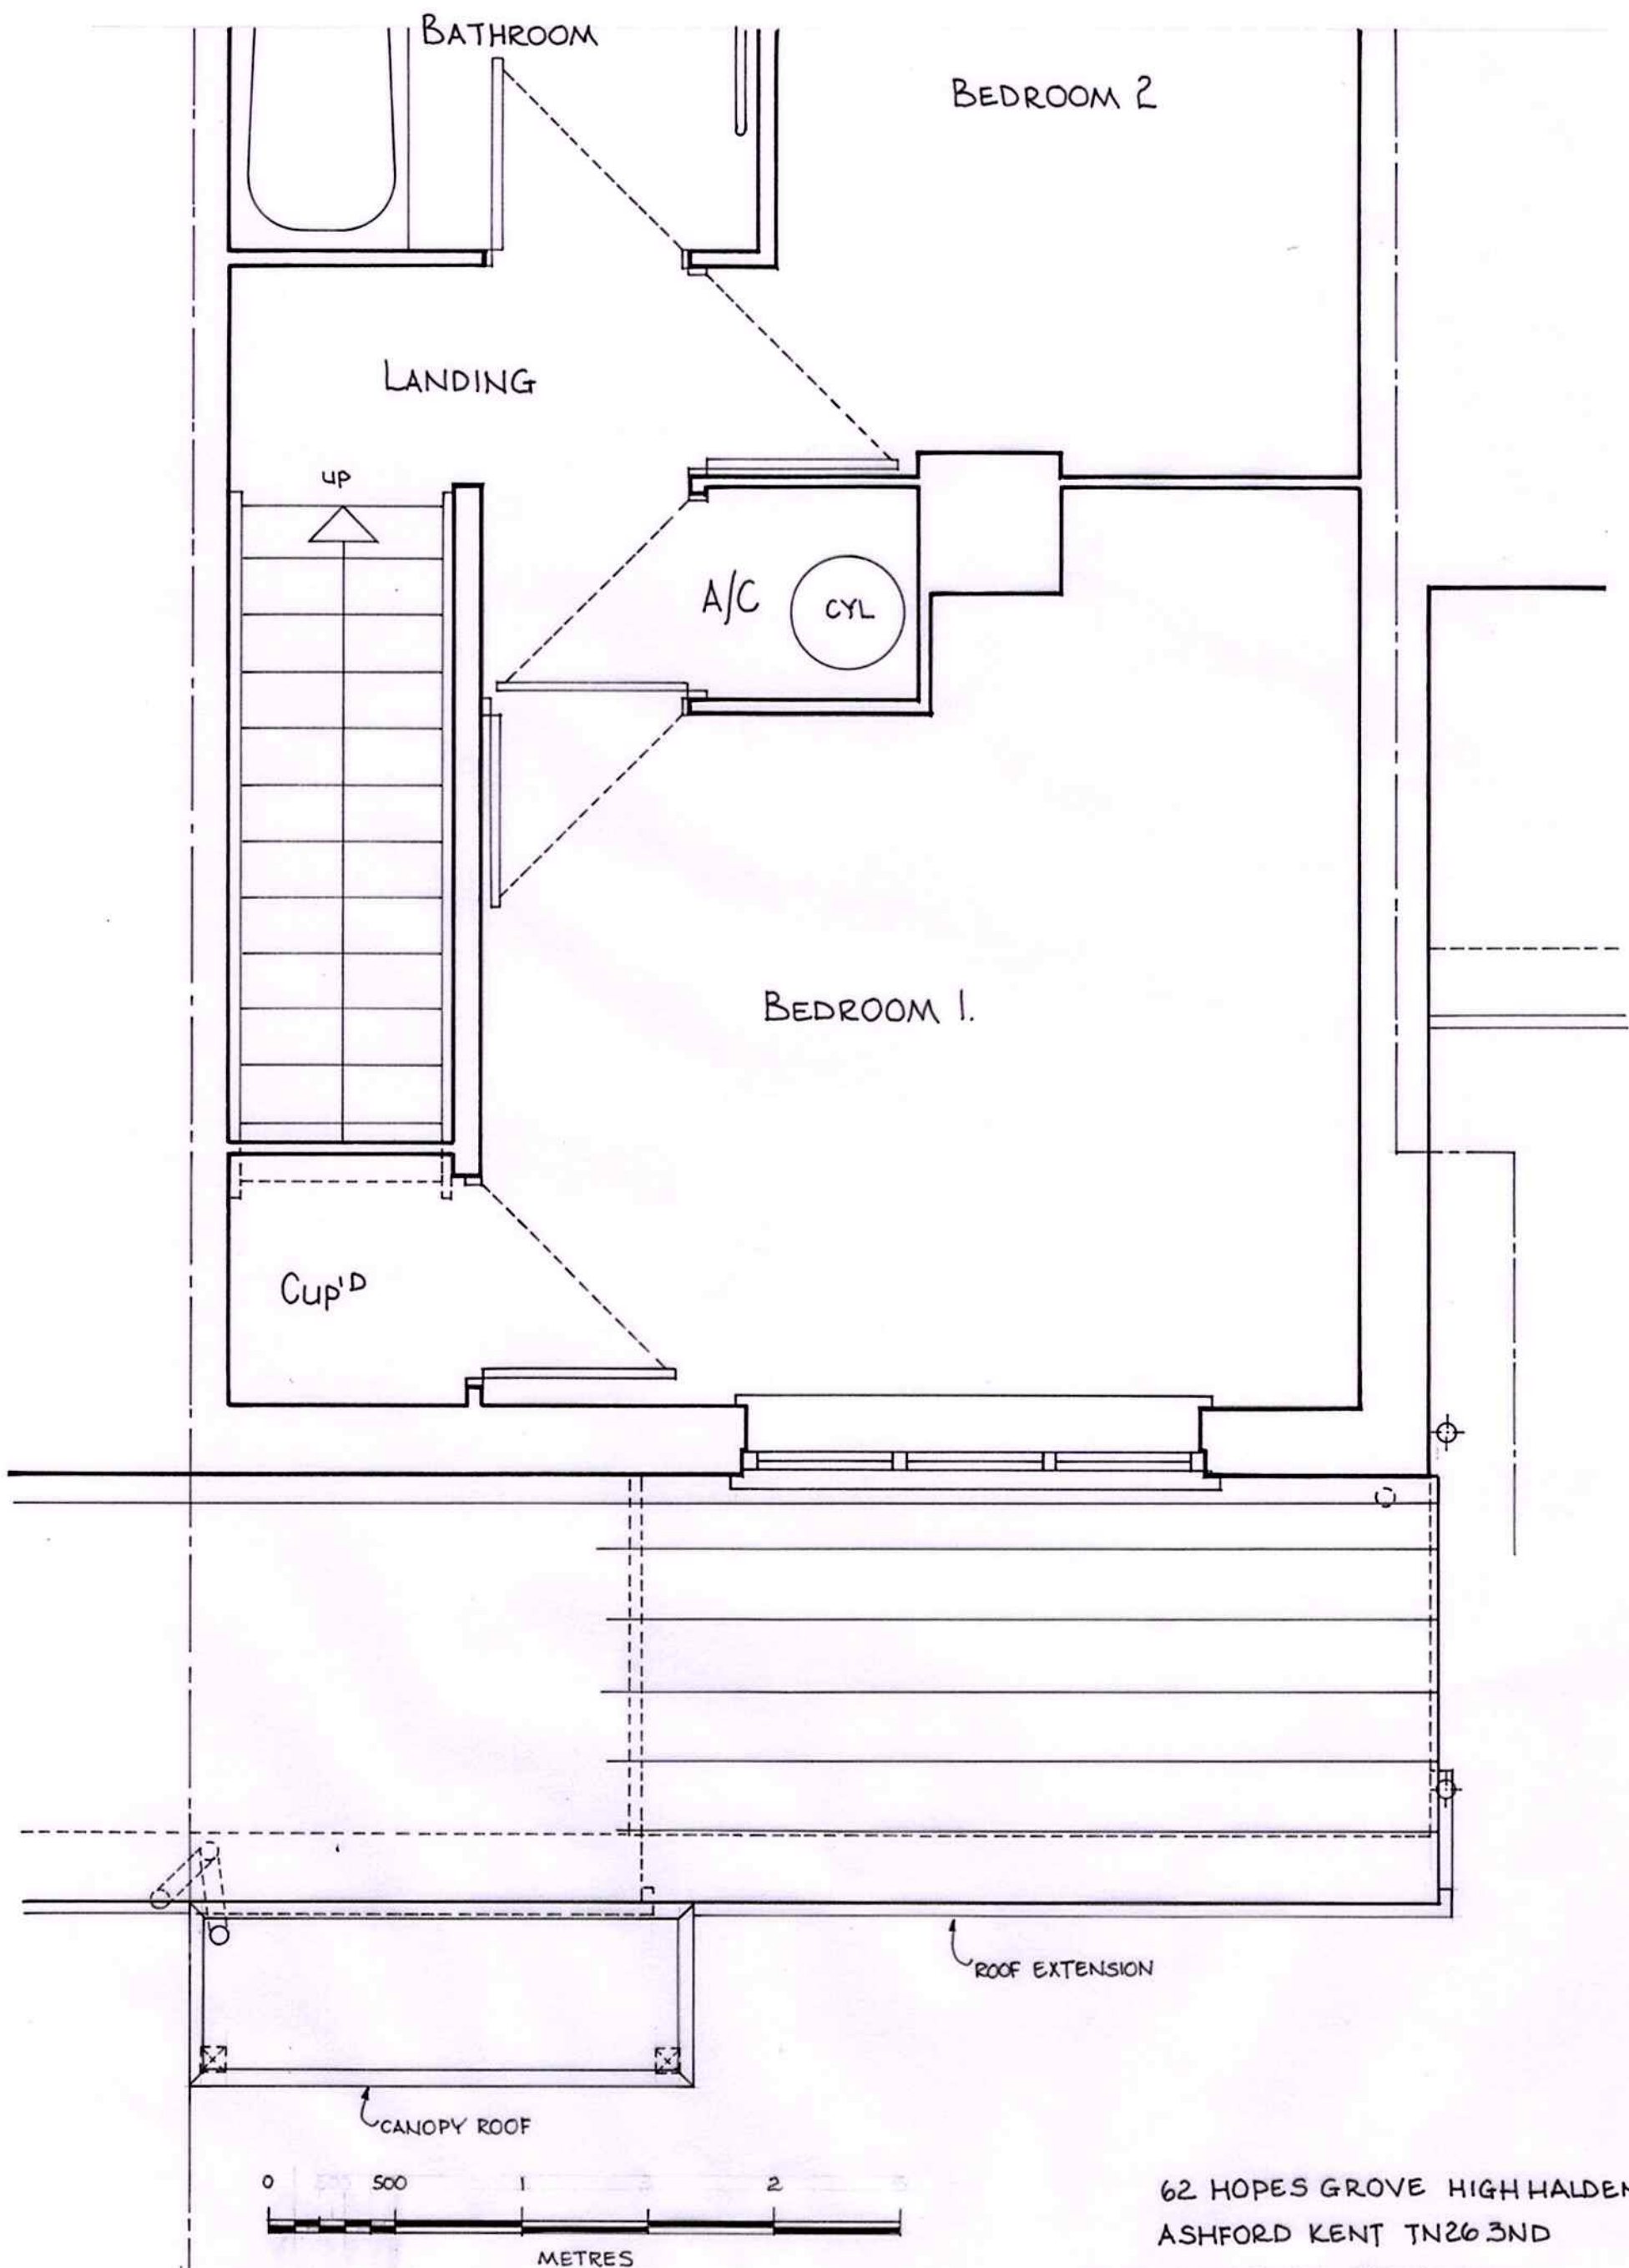

FIRST FLOOR PLAN

62 HOPES GROVE HIGH HALDEN
 ASHFORD KENT TN26 3ND
 LIVING ROOM EXTENSION
 AS PROPOSED-FIRST FLOOR PLAN
 SCALE 1:25 OCTOBER 2021
 DRAWING NO DOT-2021-02