



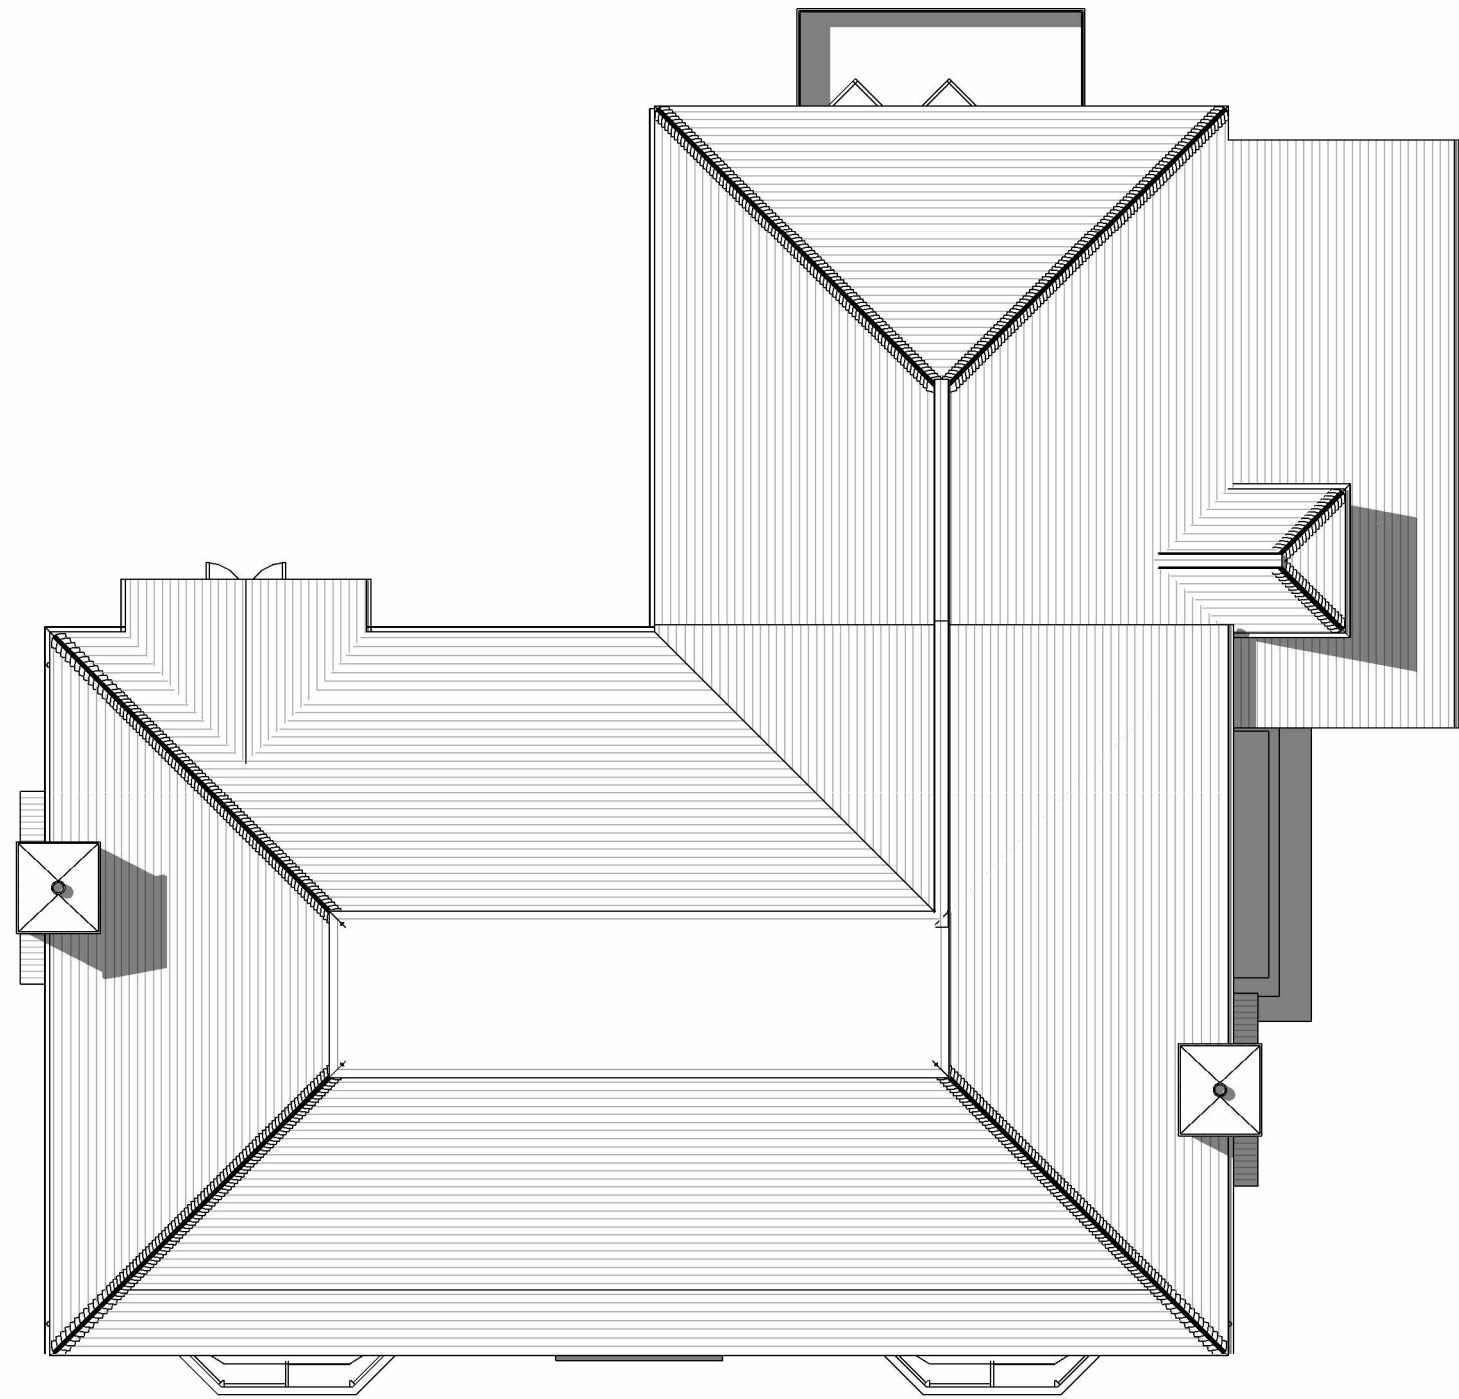

17.03.21		Amended to Clients Comments
Rev	Date	Description
		Wyseplan Building, Occupation Road, Wye, Ashford, Kent TN25 5EN 01233 812 148
		The Porter Building, 1 Brunel Way, Slough SL1 1FQ 01753 968 361
		www.osgarchitecture.com
Project Title.		
Proposed Replacement Dwelling Mount Farm House Smarden Road Bethersden		
Drawing Description.		
Proposed Roof Plan		
Scale (@ A3)	Date.	
1: 100	Mar '21	
Drawn By.	Checked By.	
BG	DT	
Purpose.		
PLANNING		
Drawing No.	Rev.	
21/1005 - 08	A	
Notes.		
- Do not scale - The contractor is responsible for checking dimensions, tolerances and references. Report all discrepancies to OSG Architecture Limited before proceeding with the works. - Where an item is covered by drawings to different scales, the larger scale drawing is to be worked to.		
COPYRIGHT: OSG Architecture Limited own the copyright to this drawing. Their written consent must be obtained before this drawing is copied or used for any purpose other than the one in which it was supplied		

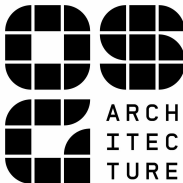