


0 50 100 200m Scale 1:1250

0 5 10 20 50m Scale 1:200

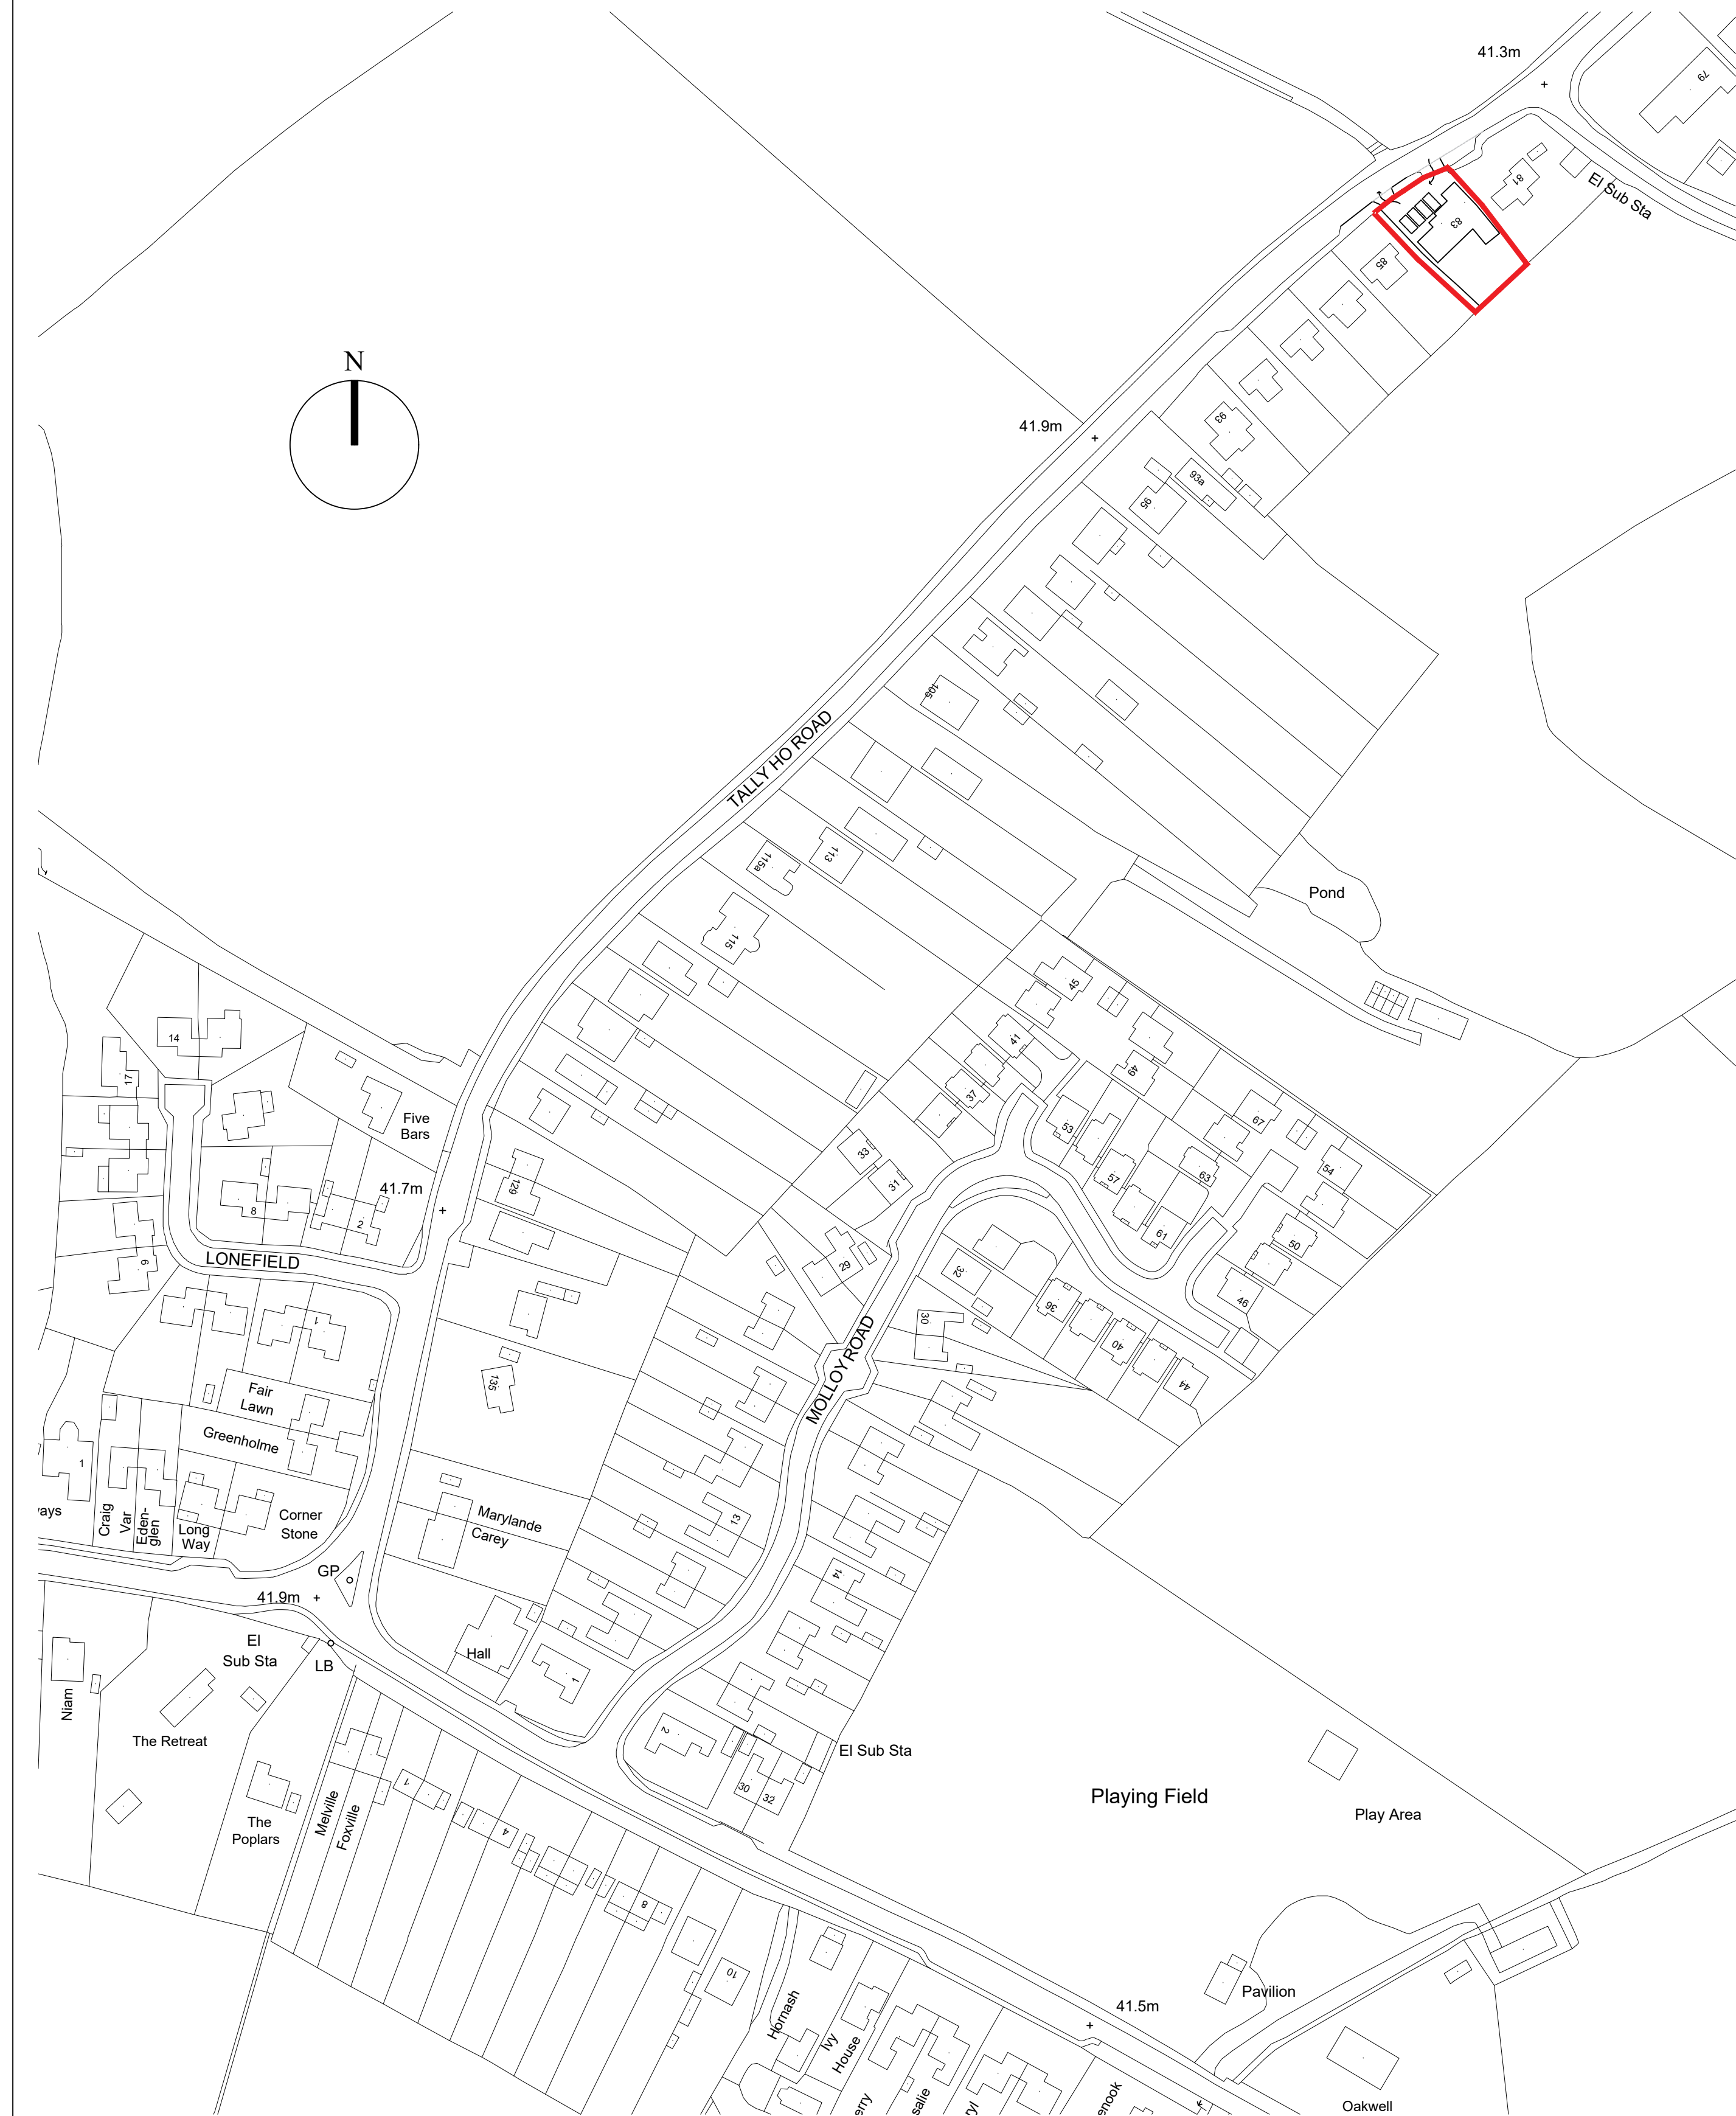

Site Location Plan 1:1250



Site Block Plan 1:200

project			
83 Tally Ho Road Ashford Kent TN26 1HW			
drawing title			
Proposed site plans			
scale		paper	
1:100 & 1:1250		A1	
status			
Planning			
job number	drawing number		revision
	03		