

This drawing and the design are the copyright of **ON Architecture Ltd only**.
This drawing should not be copied or reproduced without written consent.


All dimensions are to be checked on site prior to fabrication and **ON Architecture Ltd** should be notified of any discrepancy prior to proceeding further.

Do not scale from this drawing, only the illustrated dimensions are to be used.

Illustrated information from 3rd party consultants/specialists is shown as indicatively only. See other consultant / specialist drawings for full information and detail.

	Unit Type 1 (1B2P)	54.3m ²
	Unit Type 2 (1B2P)	52.9m ²
	Unit Type 3 (1B2P)	53.6m ²
	Unit Type 4 (1B2P)	56.8m ²
	Unit Type 5a (2B3P)	65.6m ²
	Unit Type 5b (2B3P)	61.6m ²
	Unit Type 5c (2B3P)	61.5m ²
	Unit Type 5d (2B3P)	63.7m ²
	Unit Type 5e (2B3P)	61.2m ²
	Unit Type 6a (2B4P)	79.4m ²
	Unit Type 6b (2B4P)	79.4m ²
	Unit Type 7a (2B4P)	76.8m ²
	Unit Type 7b (2B4P)	76.8m ²
	Unit Type 7c (2B4P)	75.4m ²
	Unit Type 8 (2B4P)	81.3m ²
	Unit Type 9 (2B4P)	76.4m ²
	Unit Type 10 (2B4P)	85.4m ²
	Unit Type 11 (2B4P)	89.6m ²
	Unit Type 12 (3B4P)	82.6m ²
	Unit Type 13 (3B5P)	89.9m ²
	Unit Type 14 (3B5P)	87.4m ²
	Unit Type 15 (3B5P)	127.1m ²
	Unit Type 16 (3B5P)	125.1m ²
	Unit Type 17 (1B2P)	56.5m ²
	Unit Type 18 (2B3P)	63.4m ²
	Unit Type 19 (2B3P)	75.1m ²

Revision Note & Date				Initial	
Rev	Date	Note			
F	24/02/21	Planning Amendments for Client review			JB

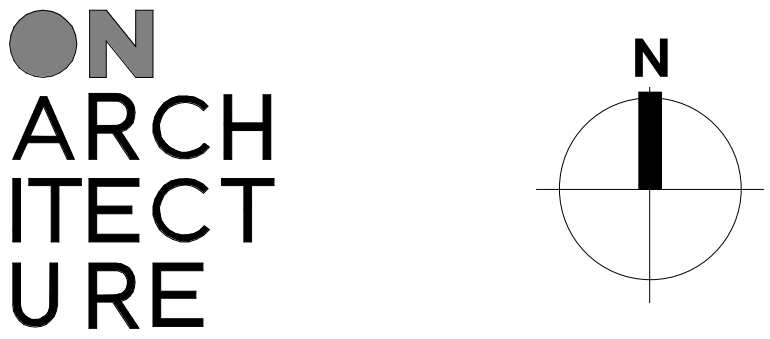

Canterbury Studio
Logan House, St Andrews Close
Canterbury,
CT1 2RP

London Studio
Ink Rooms, 25-37, Easton Street
Clerkenwell
WC1X 0DS

info@onarchitecture.co.uk
onarchitecture.co.uk
01227 634334


Project Title
**BEAVER ROAD, ASHFORD
MIXED-USE DEVELOPMENT**

Drawing Title
Proposed Fifteenth Floor Plan

BIM Number			
BVR	ONA-00-15-DR A-020.015-F	Checked	
Scale	Date	Drawn	
As	26/02/20	JW	PMH
Indicated			Paper Size
Drawing Status			A1

PRELIMINARY

Project Number	Drawing Number	Working Status	Drawing Revision
BVR	020.015	S0	F

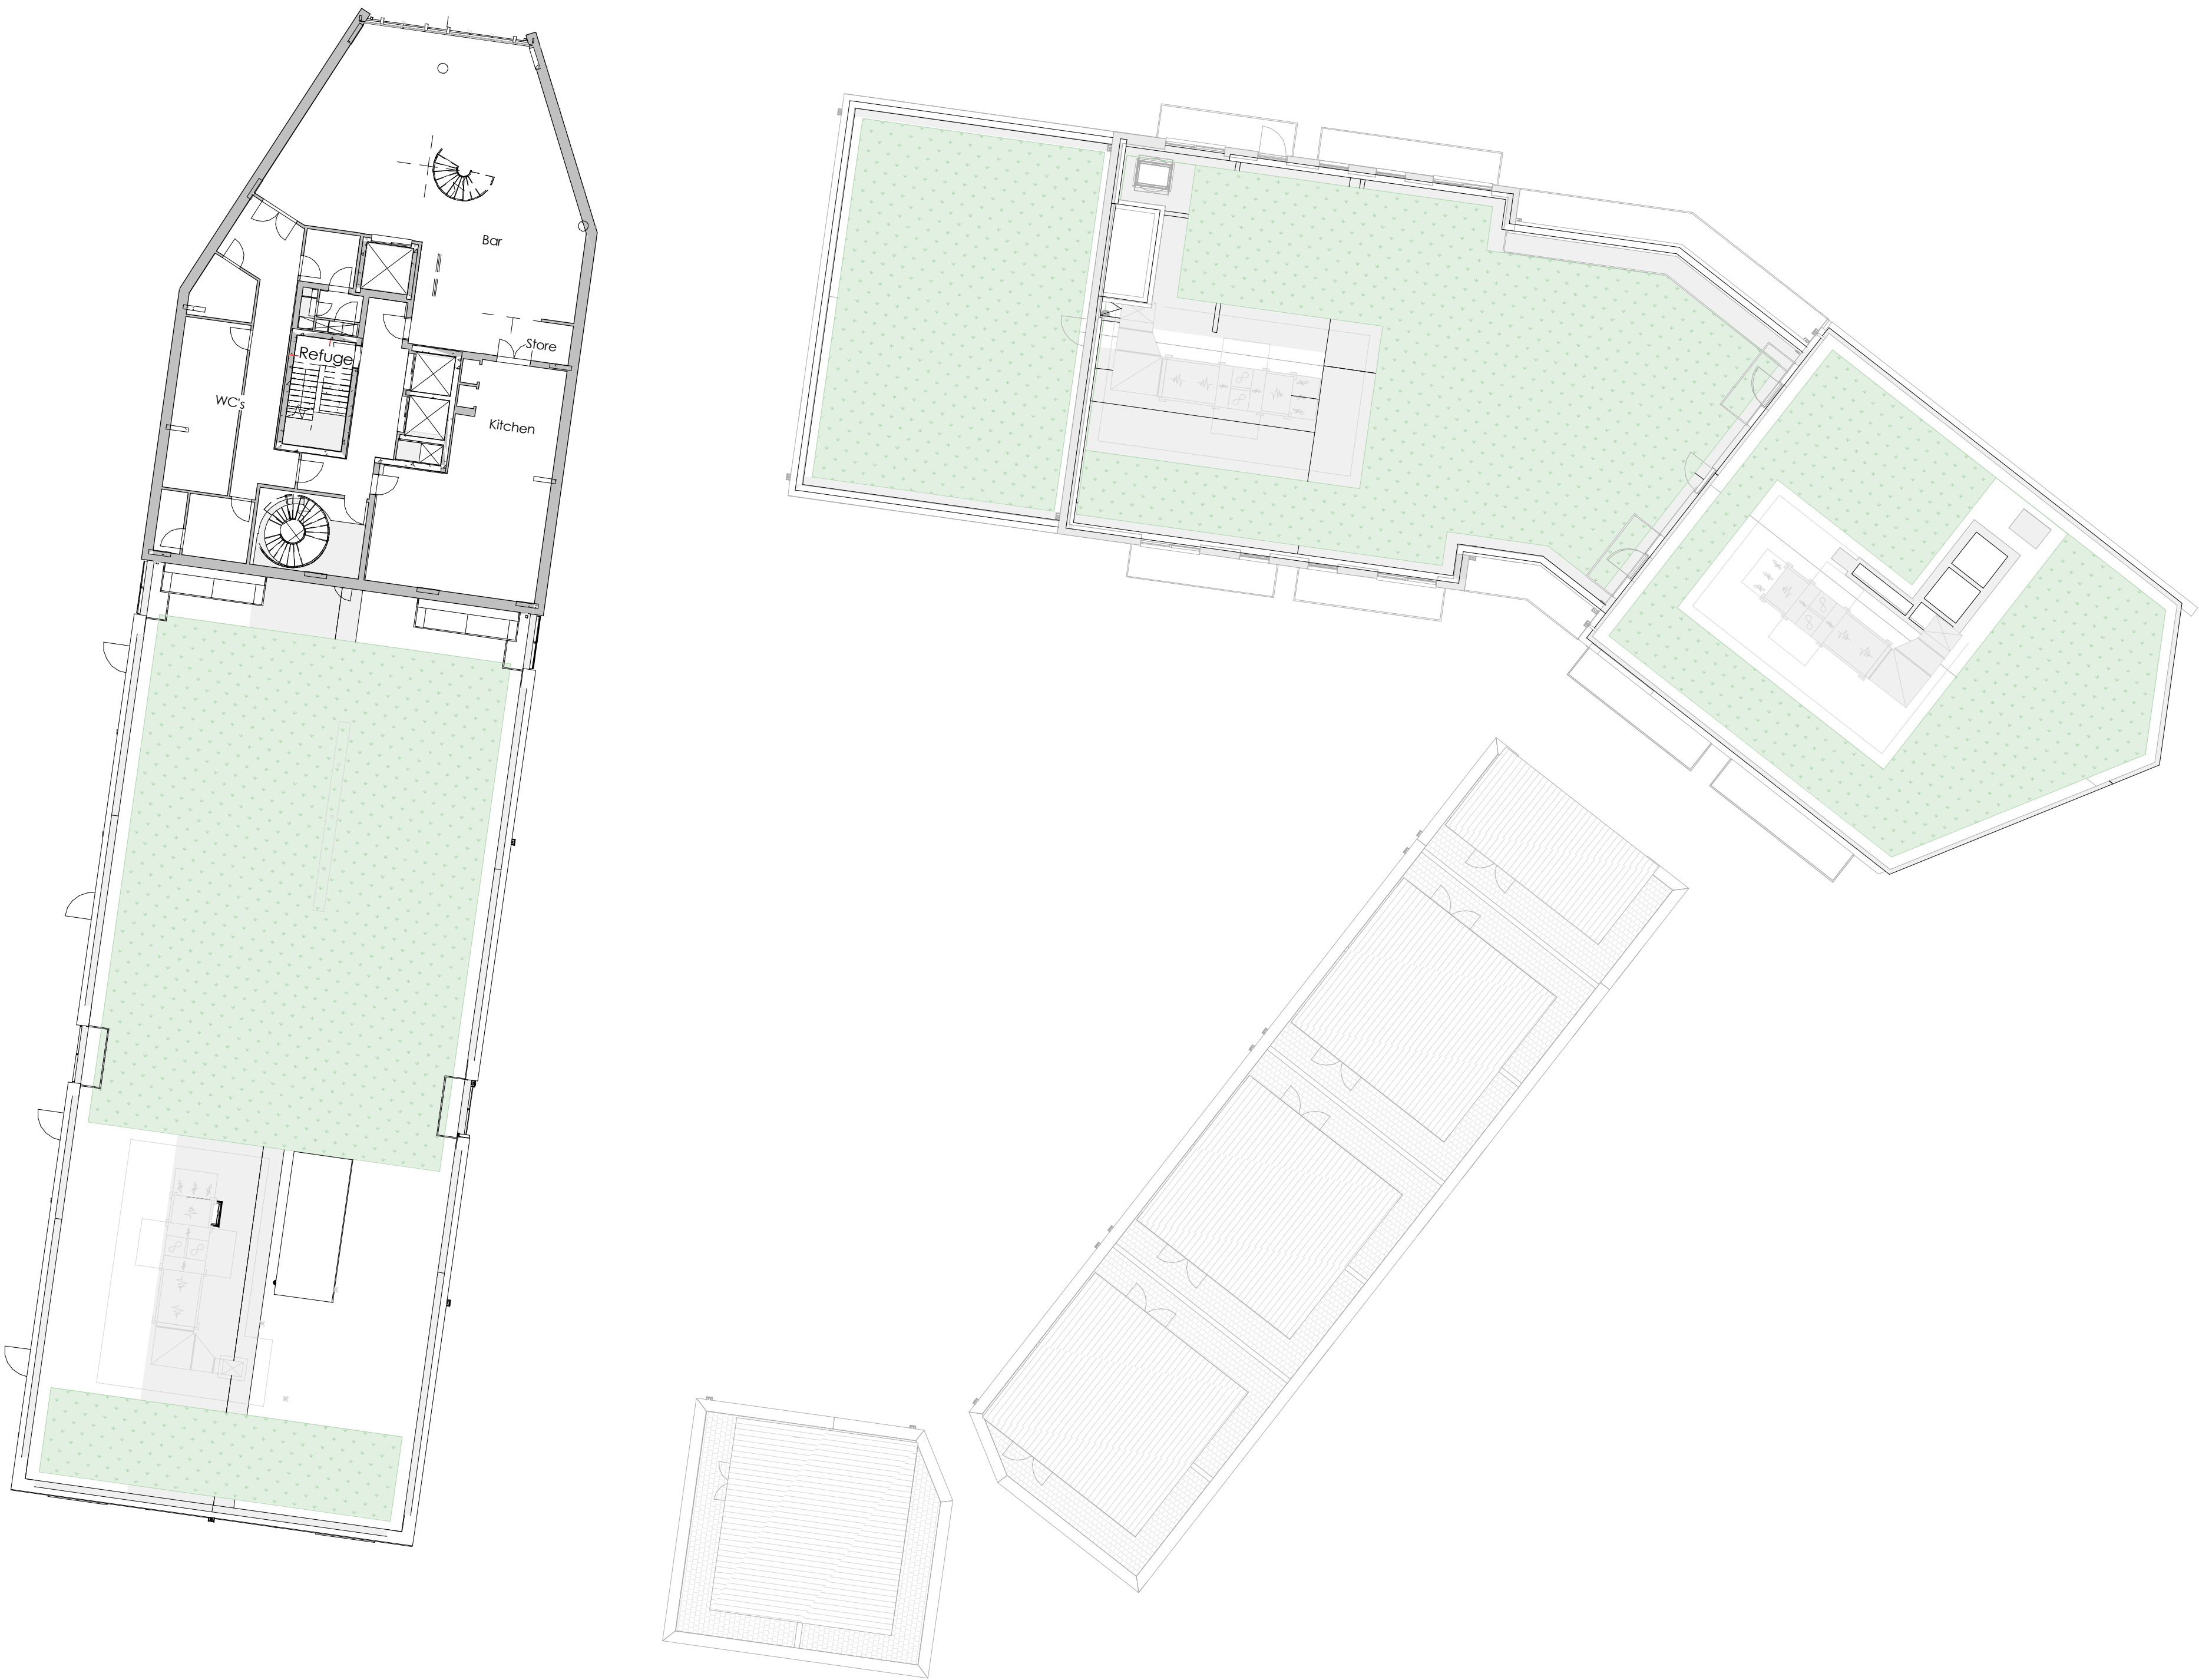

1 PROPOSED FIFTEENTH FLOOR PLAN
1 : 200

