



0 1 2 3 4 5 M

FLOOR PLAN

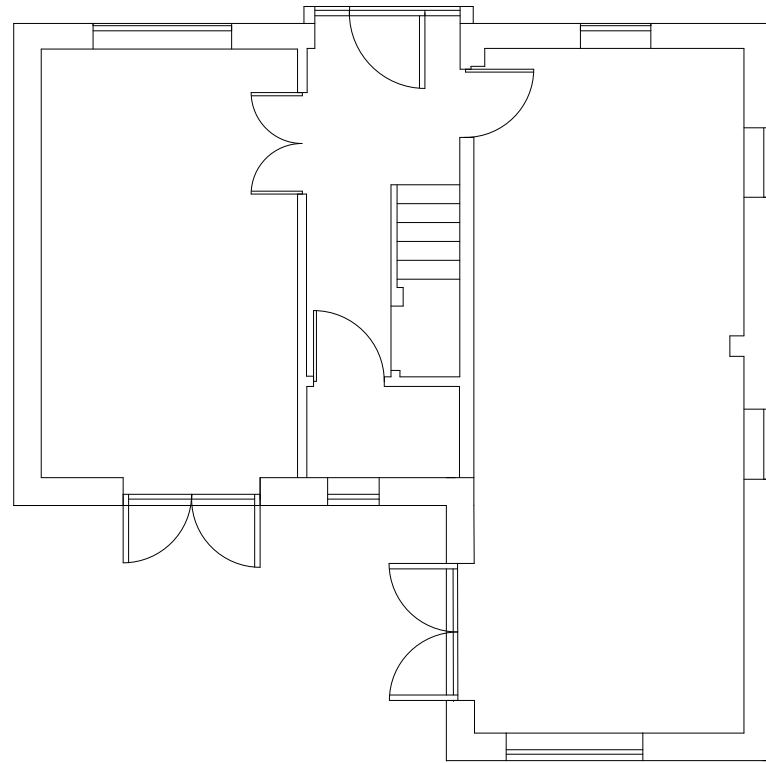


FLOOR PLAN WITH
PROPOSED CONSERVATORY

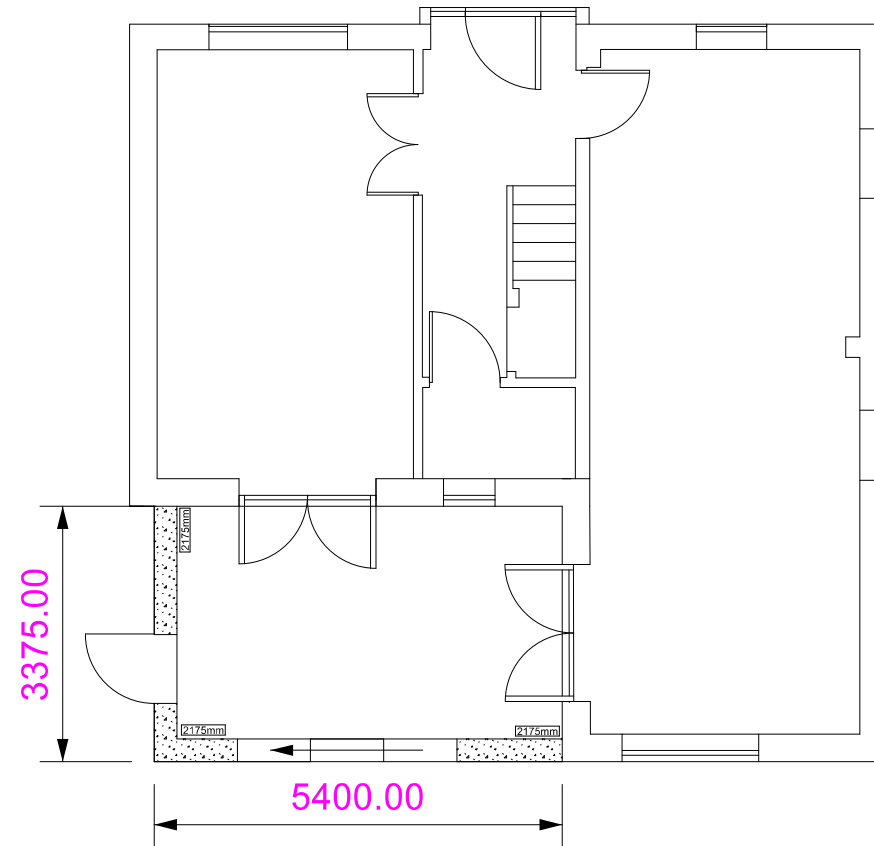

REAR ELEVATION



REAR ELEVATION WITH
PROPOSED CONSERVATORY

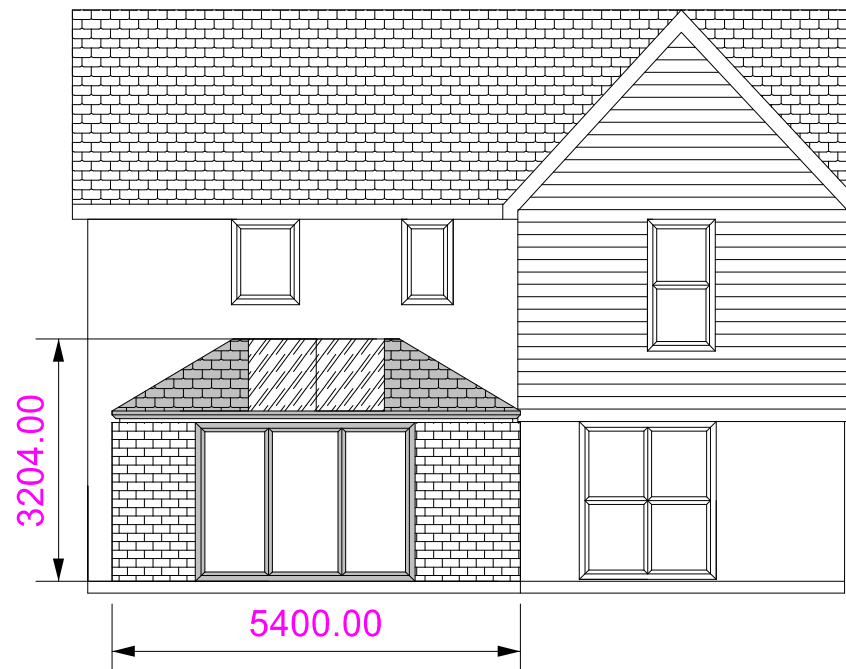

FLOOR PLAN AND REAR ELEVATION



Copyright of this drawing belongs to SEHBAC Ltd. or its subsidiary.
All dimensions to be checked on site by Contractor.
Drawing errors and omissions to be reported to designer or head office.
This drawing is to be read in conjunction with related plans and
elevations submitted with this application.

Edwardian Style Conservatory with solid tiled roof
and two full length glazing panels

Piled Base with Brick / Block Insulated Cavity Walls

Anthracite Grey UPVC Foiled frames

Plastered internally

Downlighters to be installed to the internal roof
All works to be completed under Building Regulations

REV	DATE	BY	DESCRIPTION
-----	------	----	-------------

Project: Mr Zhao
56 Conningbrook Avenue
Kennington
Ashford, Kent
TN24 9FB


Title: Floor Plan and Rear Elevation with and
without proposed conservatory

Scale 1:100	Drawn by : David Osborne	Checked	Date: 18 January 2021
-------------	--------------------------	---------	-----------------------


Project No: 3046039	Drawing No : 3046039 / 1	Rev.
---------------------	--------------------------	------

0 1 2 3 4 5 M

RIGHT ELEVATION

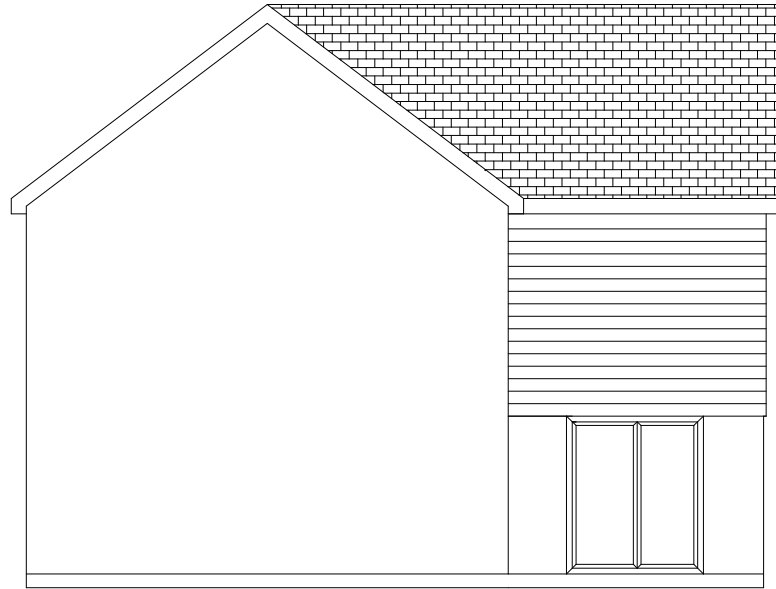

RIGHT ELEVATION WITH PROPOSED CONSERVATORY

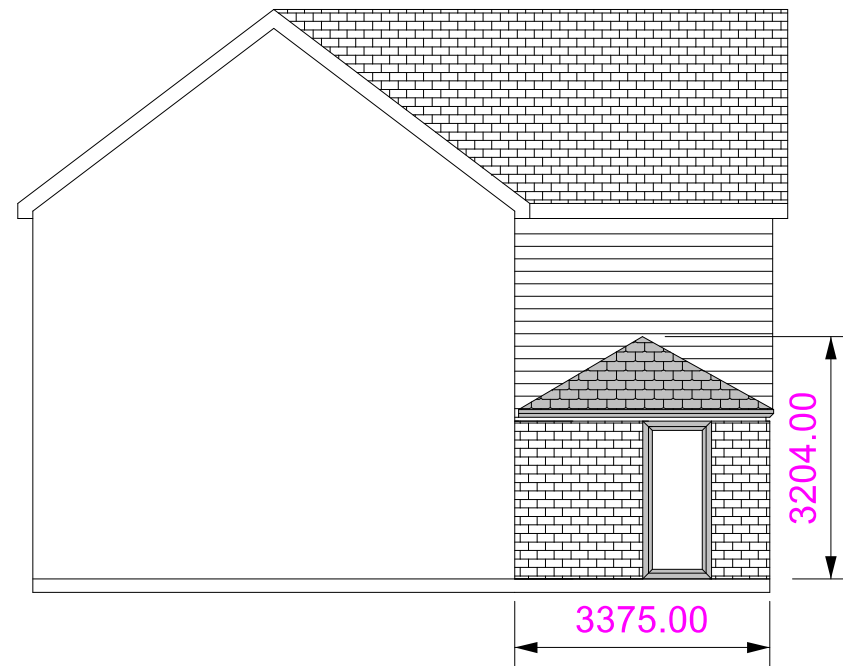

RIGHT ELEVATION



Copyright of this drawing belongs to SEHBAC Ltd. or its subsidiary.
All dimensions to be checked on site by Contractor.
Drawing errors and omissions to be reported to designer or head office.
This drawing is to be read in conjunction with related plans and elevations submitted with this application.

Edwardian Style Conservatory with solid tiled roof
and two full length glazing panels

Piled Base with Brick / Block Insulated Cavity Walls

Anthracite Grey UPVC Foiled frames

Plastered internally

Downlighters to be installed to the internal roof
All works to be completed under Building Regulations

REV	DATE	BY	DESCRIPTION
-----	------	----	-------------

Project: Mr Zhao
56 Conningbrook Avenue
Kennington
Ashford, Kent
TN24 9FB

Title: Right Elevation with and without proposed conservatory

Scale 1:100	Drawn by : David Osborne	Checked	Date: 18 January 2021
-------------	--------------------------	---------	-----------------------

Project No: 3046039	Drawing No : 3046039 / 2	Rev.
---------------------	--------------------------	------