


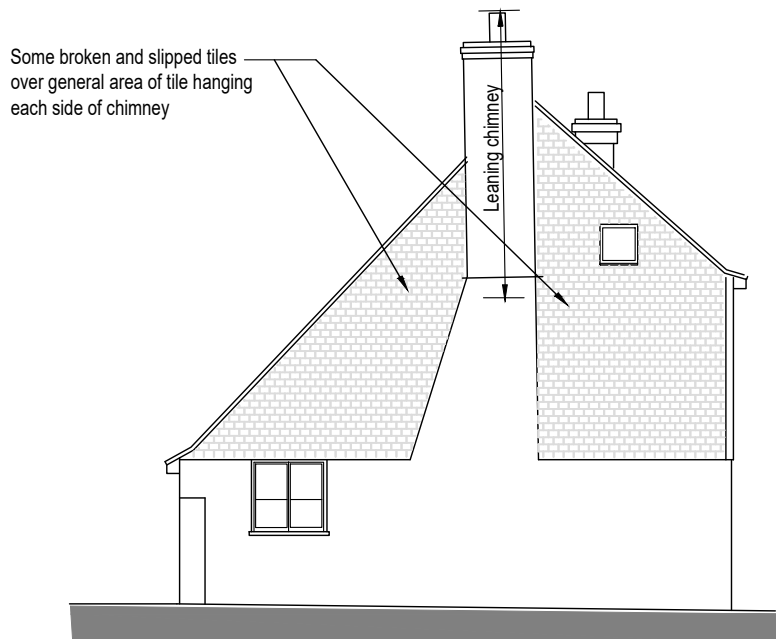


WEST ELEVATION




EAST ELEVATION



SOUTH ELEVATION

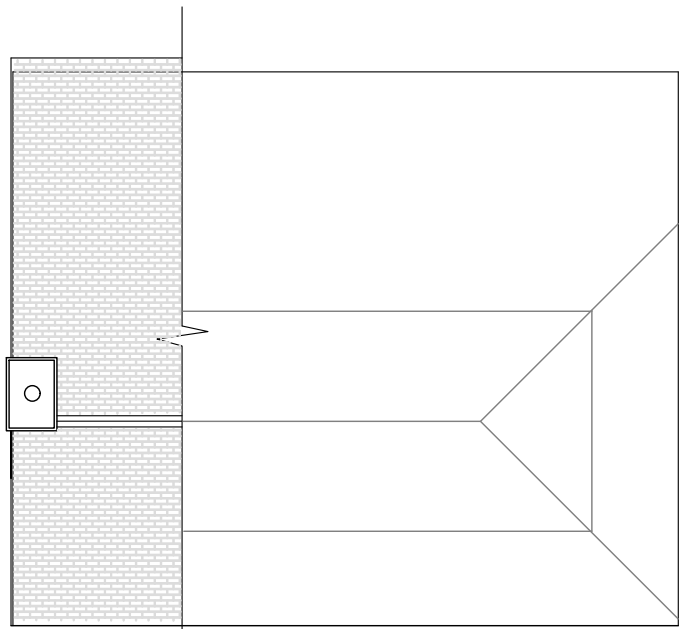

ROOF PLAN

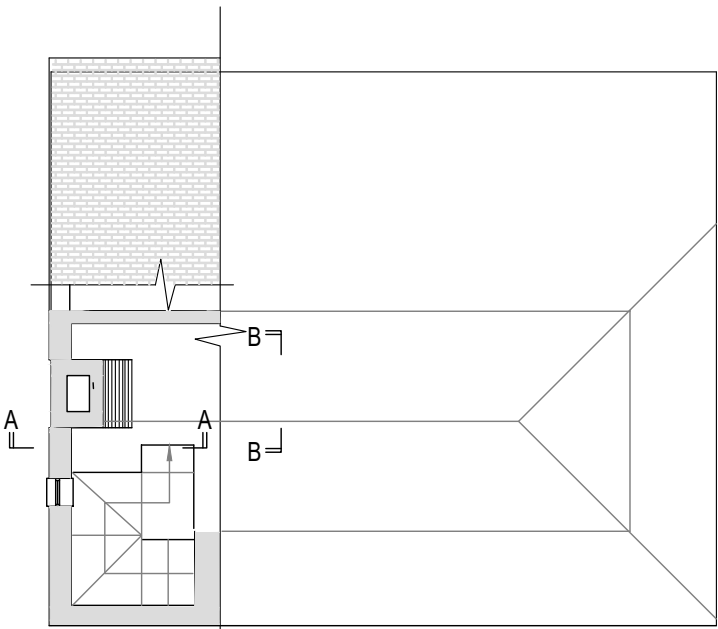

SECOND FLOOR PLAN


EXISTING PLANS & ELEVATIONS 1:100




WEST ELEVATION




EAST ELEVATION

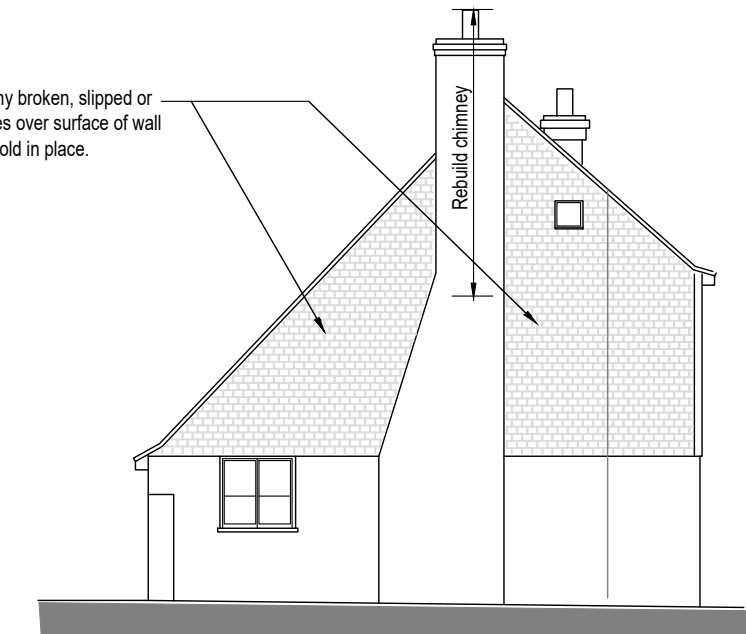

SOUTH ELEVATION

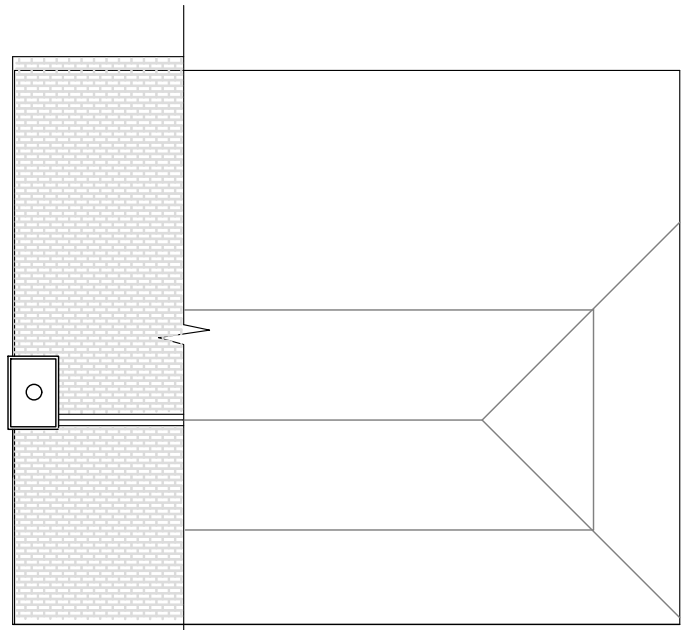


ROOF PLAN

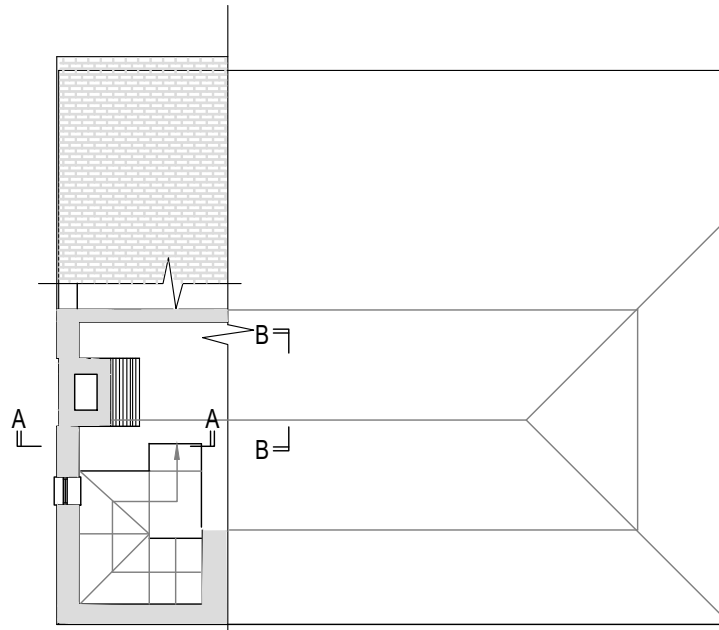


SECOND FLOOR PLAN

PROPOSED PLANS & ELEVATIONS 1:100

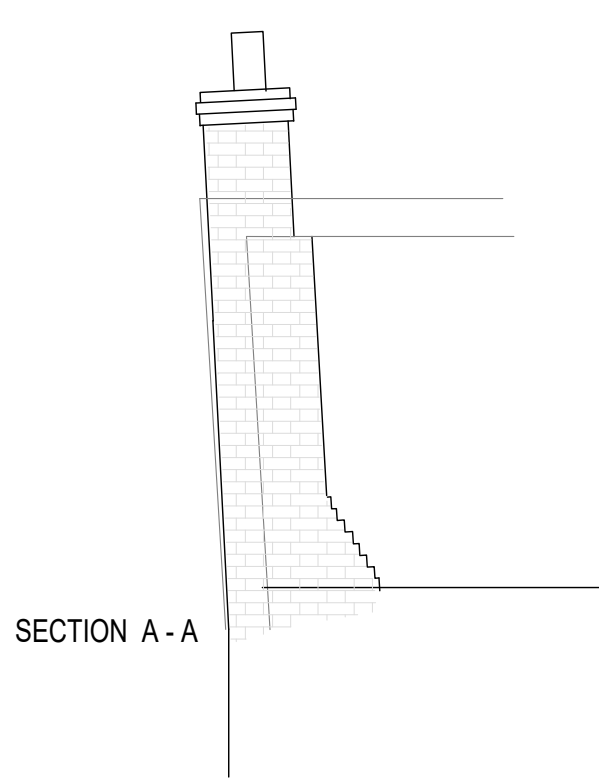


SECTION A - A

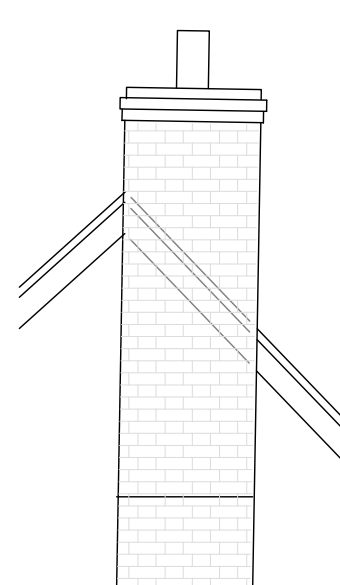


SECTION B - B

EXISTING SECTIONS 1:50

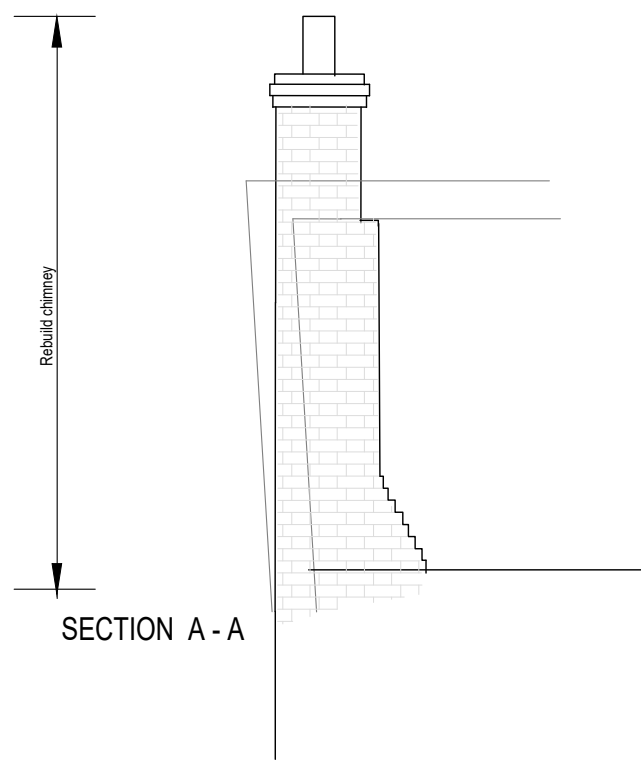

SECTION A - A

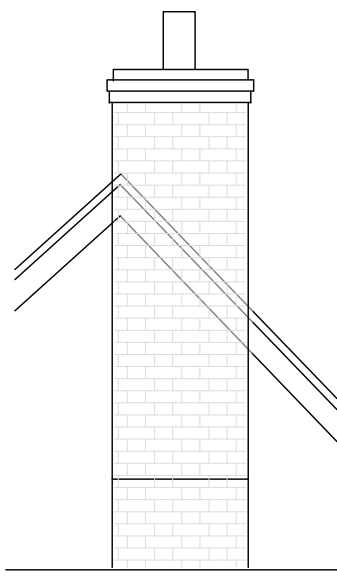

SECTION B - B



PROPOSED SECTIONS 1:50

NOTES

- Contractor do not scale from this drawing.
- All dimensions to be checked on site before commencing works or preparation of working drawings.
- This drawing is copyright of JNAD Ltd.

CDM 2015 - Health & Safety

- The client will need to appoint a principal designer and will be responsible for appointing a principal contractor. The duties of the client, principal designer and principal contractor are set out on the government web-site www.hse.gov.uk/construction/cdm.

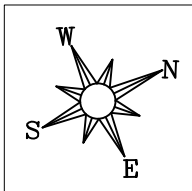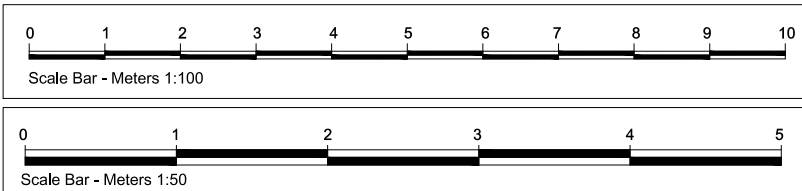

Revisions Date

J.N. Atelier Design Ltd.
Architectural and Design Studio
1 Stone Corner Cottage, Stone, Tenterden, TN30 7JD
Tel: 07818551454, e mail jnewmanjones@aol.com
www.jnatelierdesign.com

Project:- HAYES COTTAGE.
Chimney & Fireplace Repairs

Drawing:- Chimney Plans, Elevations & Section **Drawing No/Rev** 436/2

Scale 1:100 & 1:50 **Dwg. Size.** A1 **Date** Dec. 2020