




PROPOSED SITE PLAN

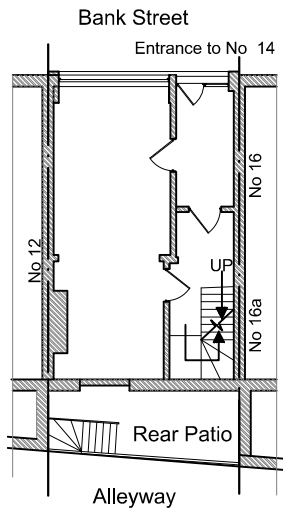


EXISTING SITE PLAN

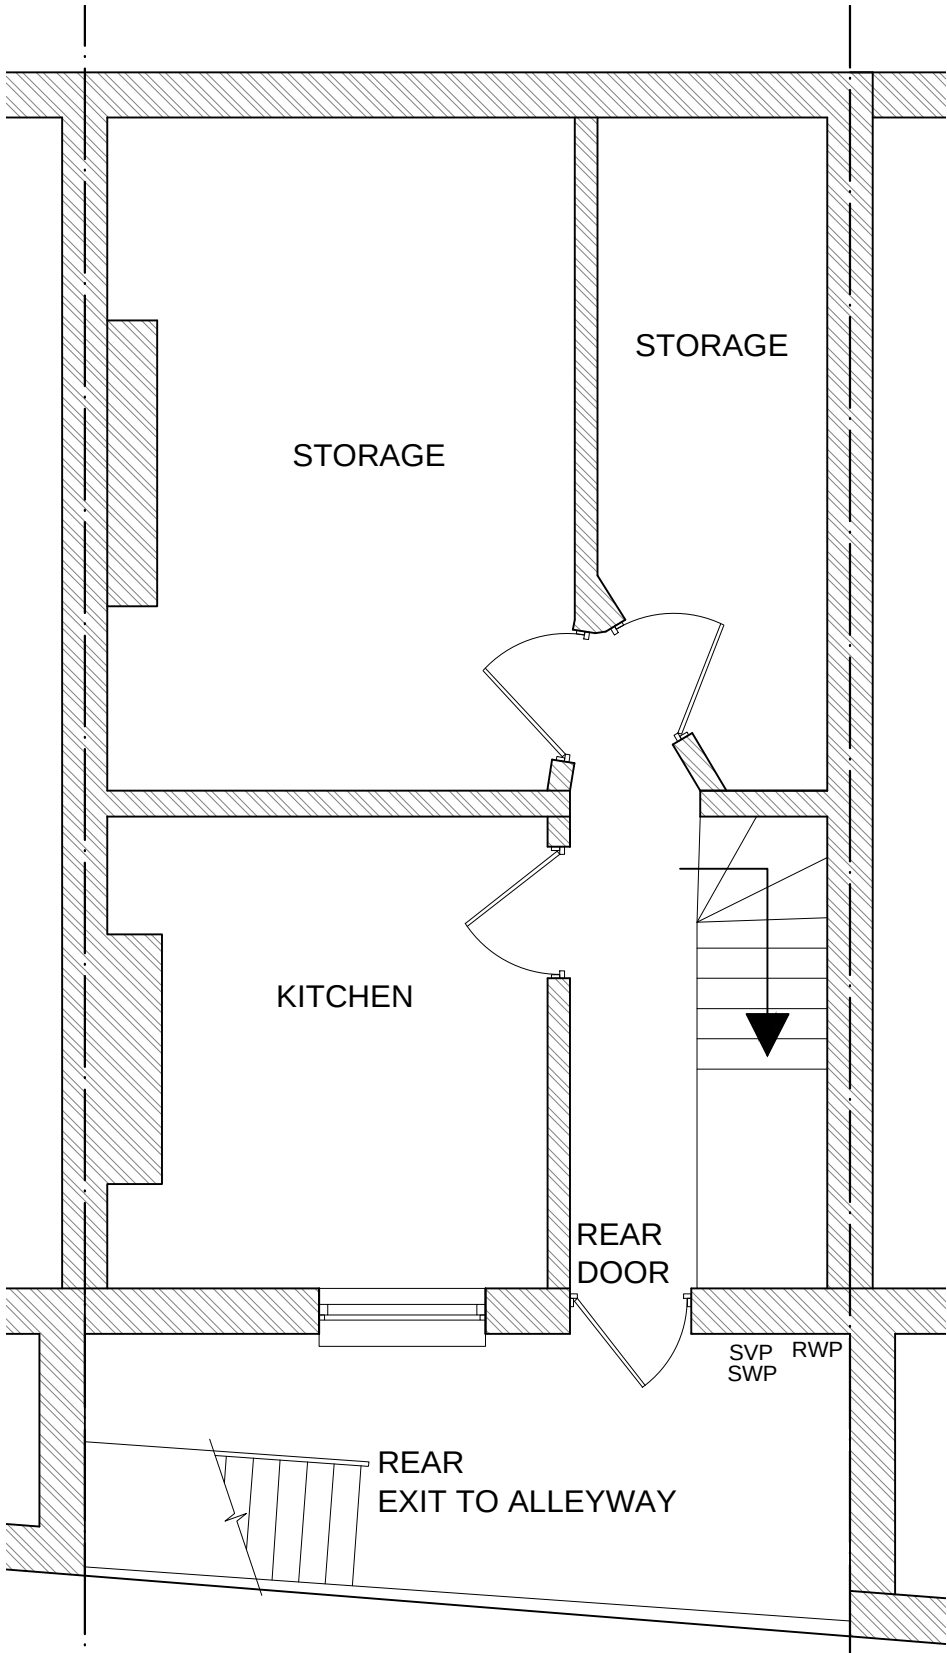

BASEMENT FLOOR

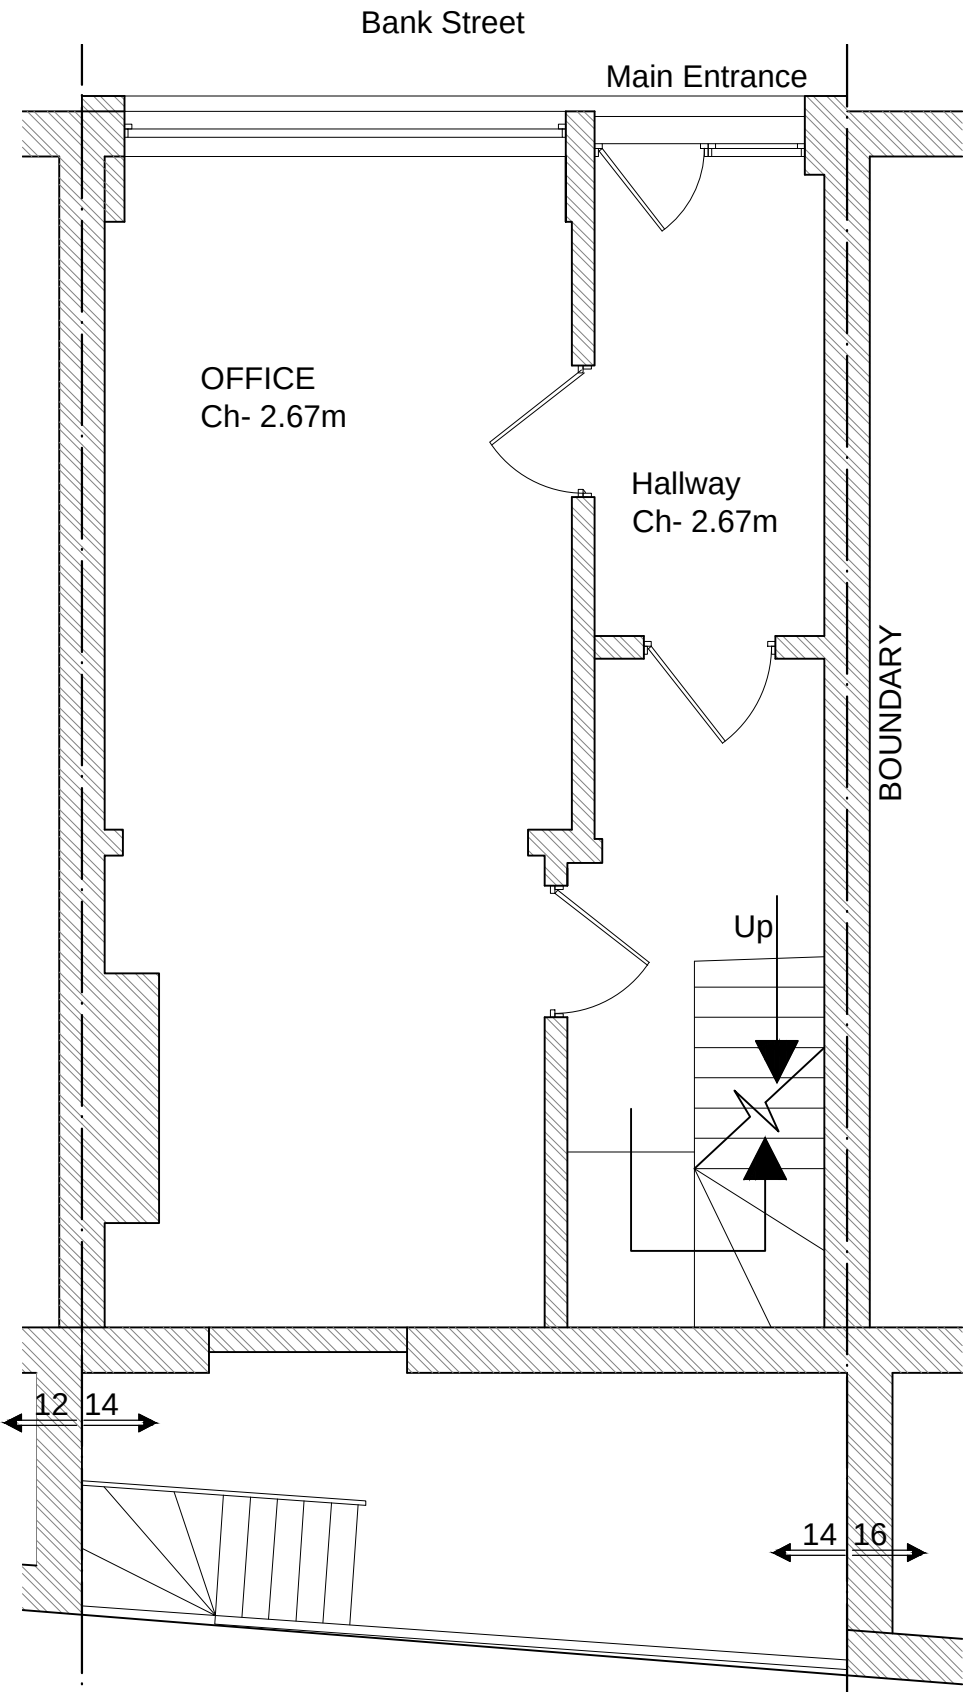

GROUND FLOOR

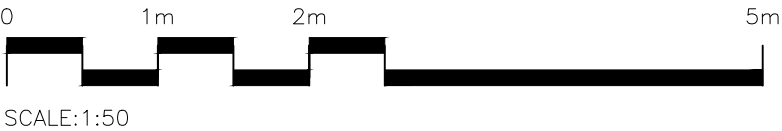

EXISTING

General Notes		●Copyright ArorasPractice Ltd.				Rev	Date	Reason for Issue	Chk	General Specifications -			ArorasPractice Ltd		Date:
1	All works to be in accordance with current building regulations and codes of practice and to satisfaction of local authority.	This confidential drawing and the copyright is the property of ArorasPractice Ltd and is neither to be copied in any way not disclosed to any third party without the written consent of ArorasPractice Ltd.	-	-	-				SA	All materials, components and workmanship to comply with the appropriate statutory and/or Local Authorities: Health and Safety Acts: British and European Standards: to manufacturers recommendation and Agreement certificates. These works may come under The Party Wall Act 1996 and/or other relevant legislation.		Suffolk House, 383, Hythe Road Ashford TN24 0QF e: info@aroraspractice.co.uk m: +44 (0)7832 137 251 Chief of Design: Structural Engineer: Project Manager & Surveyor: Interior Design:	Project: 14 Bank Street, Ashford, TN23 1BX		04.02.2016
2	All dimensions to be verified on site before proceeding. All discrepancies to be notified in writing to: Shipra Arora, ArorasPractice Ltd		-	-	-								Drawn By: SA		
3	Dimensions are in millimetres unless stated otherwise.		-	-	-								Checked By: -		
4	Do not scale of drawing.		-	-	-								Revision By:		
5	This drawing is to be read in conjunction with all relevant documents and drawings	The design drawings generally show indicative profiles, sizes and relationships between structural and other elements. Figured dimensions are also indicative and reference to the structural Engineers documentation is required to confirm all data upon which the Contractor shall base the Detailed Design.	-	-	-					e: info@aroraspractice.co.uk m: +44 (0)7832 137 251 Chief of Design: Structural Engineer: Project Manager & Surveyor: Interior Design:		Suffolk House, 383, Hythe Road Ashford TN24 0QF e: info@aroraspractice.co.uk m: +44 (0)7832 137 251 Chief of Design: Structural Engineer: Project Manager & Surveyor: Interior Design:	Drawing: EXISTING & PROPOSED SITE PLAN EXISTING- GROUND AND BASEMENT FLOOR PLAN		
			-	-	-								Drawing No: 1061_01	Paper Size: A3	Revision By:
			-	-	-								Scale: 1:200, 1 : 50 @ A3	Rev: -	Checked By:
			-	-	-										