





Front Elevation
Plot 1



Side Elevation

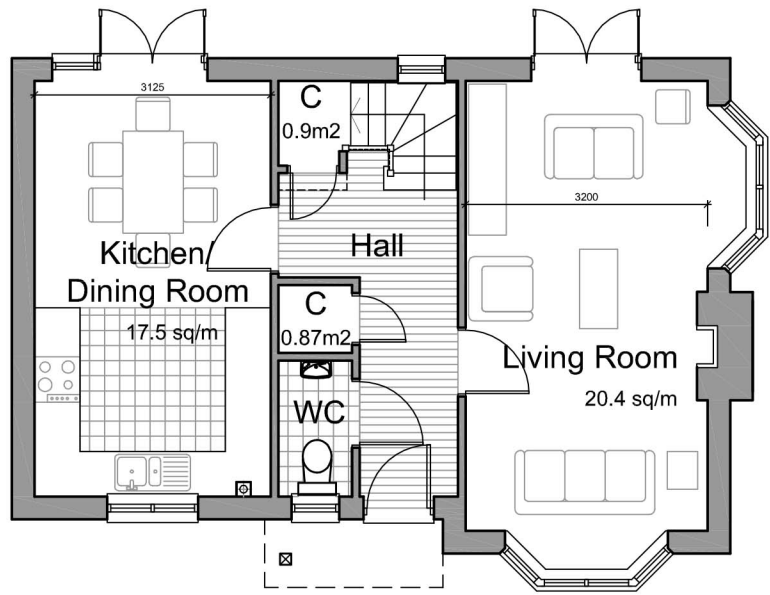

Ground Floor Layout

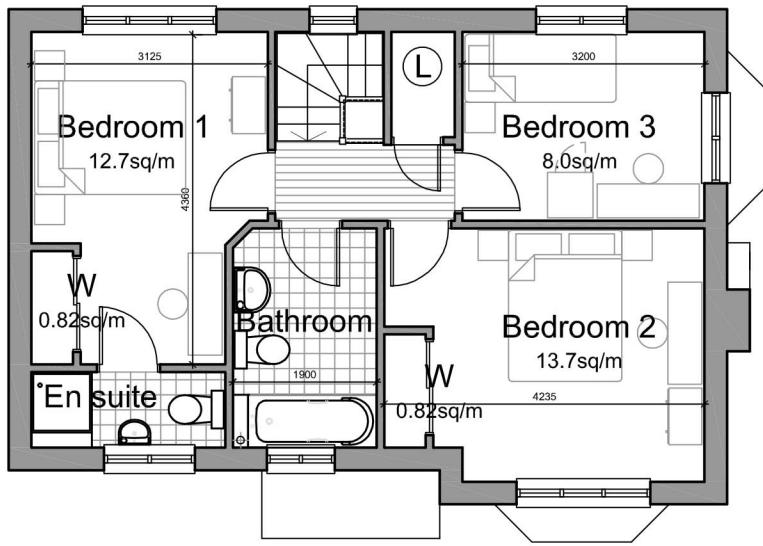

First Floor Layout



Rear Elevation



Side Elevation

Notes:

Please report all discrepancies, errors and omissions.

Verify all dimensions on site before commencing any work on site or preparing shop drawings.

All materials, components and workmanship are to comply with the relevant British Standards, Codes of Practice, and appropriate manufacturers recommendations that from time to time shall apply.

For all specialist work, see relevant drawings.

This drawing and design are copyright of BDB Design.

When this document is provided in electronic file format it is intended as a guide only and the recipient is to verify all dimensions and details with the Architects. If this is not acceptable, the files must be returned unused together with a written communication declining acceptance of this condition.

Revisions :

rev	date	revision
-----	------	----------

Church Barn, Milton Manor Farm, Ashford Road, Canterbury, Kent. CT4 7PP
t: 01227 456699 www: bdb-design.co.uk

project title Lee & Walters Land off Abbey Way Willesborough Ashford		
drawing title House Type D Plans and Elevations		
scale 1 :100 @ A1	drawing number 2179 - 65	revision
date December 2015		

Total Floor Area Type D:
102.6m²
1104 Sq Ft

