



DO NOT SCALE
These drawings and designs are
the copyright of
SEVENCROFT LTD.

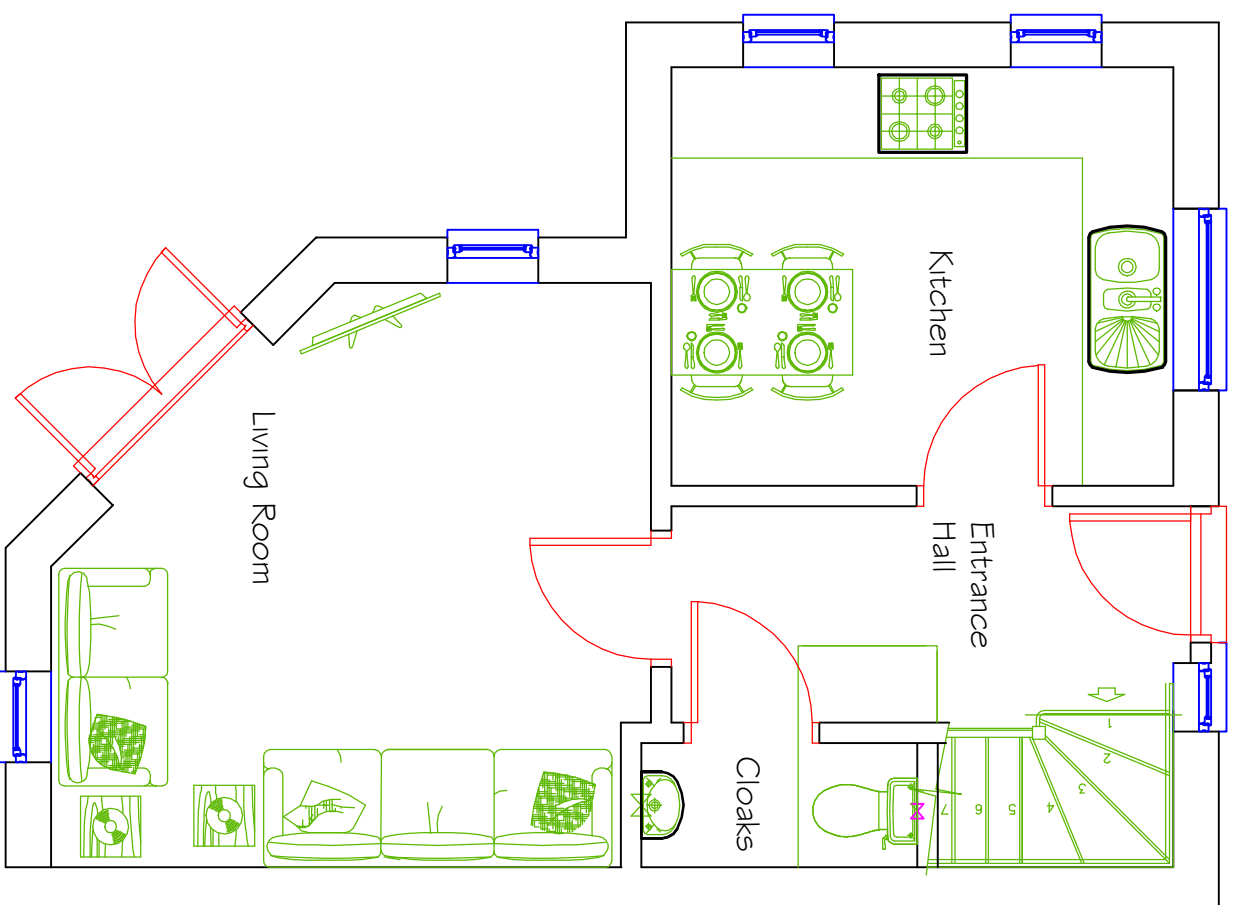


Ground Floor Plan

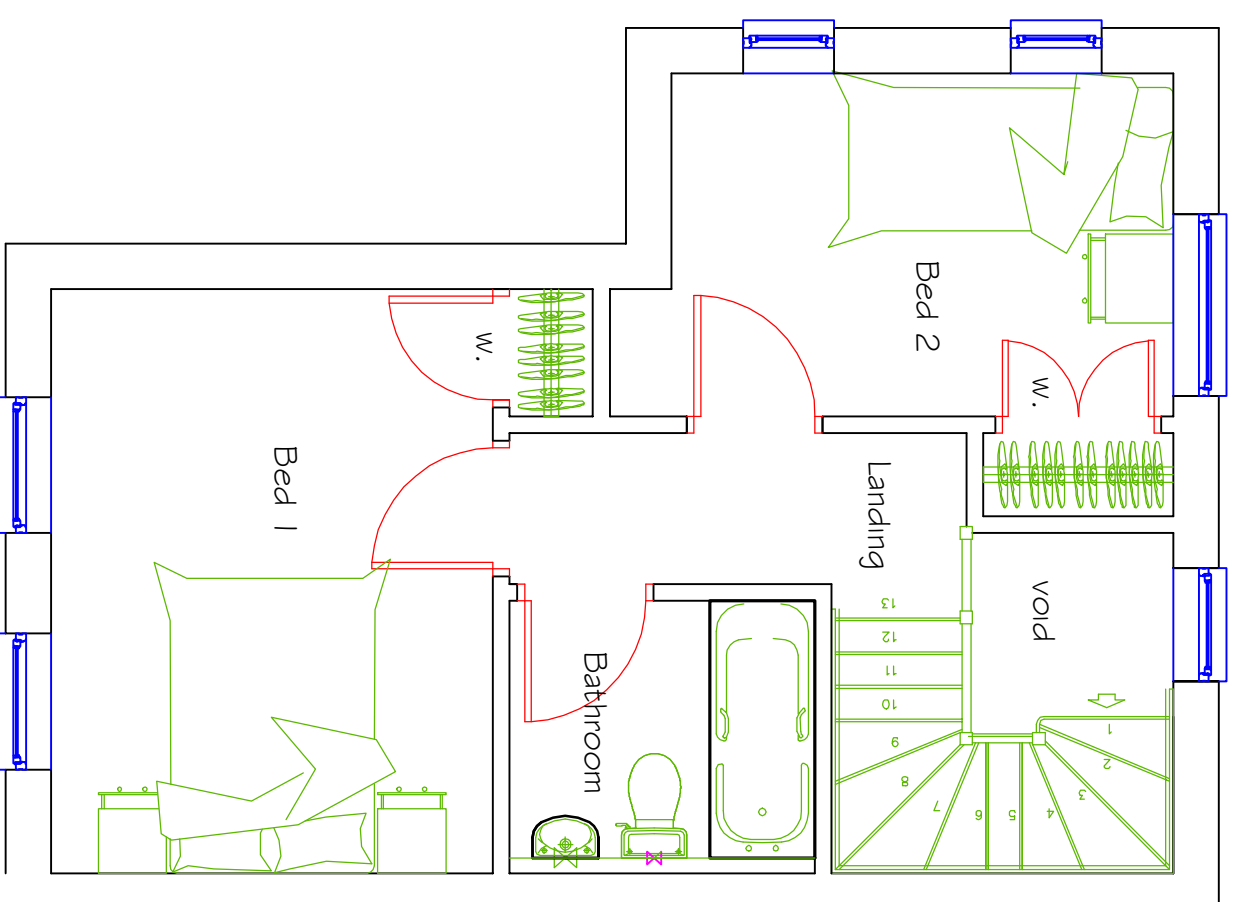

First Floor Plan

Proposed Floor Plan - Scale 1:50@A3

Proposed New Starter Home at Land adjacent to 16 Orion
Way, Willesborough, Ashford, Kent TN24 0DY

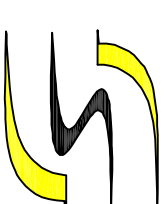

CORPORATE ARCHITECTURE &
DESIGN GROUP

Rev A - 16/05/19 - Amended to Email from Planner

SEVENCROFT LTD.

Date Mar 2019
Drawing No. 2019/13/03A

277 Canterbury Road, Kennington
Ashford, Kent TN24 9QW
Tel : 01233 625553
E-mail : sevencroft@hotmail.co.uk