






EXISTING BLOCK PLAN
SCALE: 1:500 @ A3

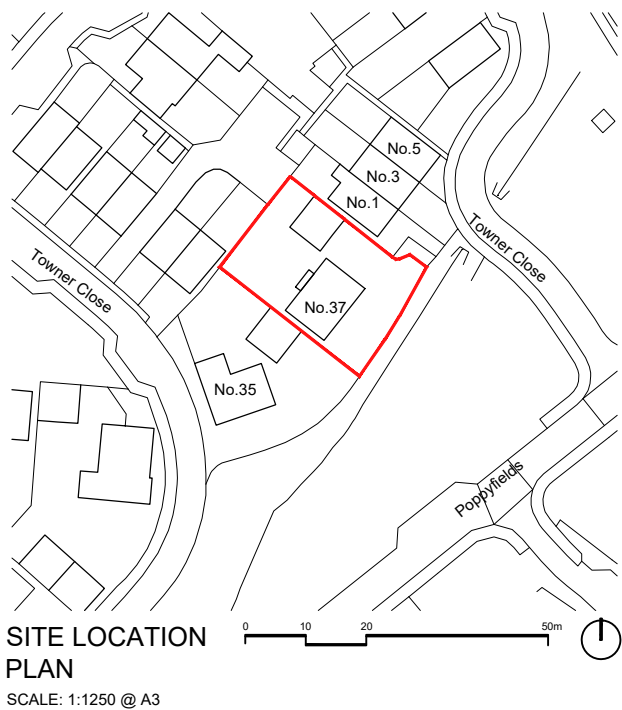

SITE LOCATION
PLAN
SCALE: 1:1250 @ A3

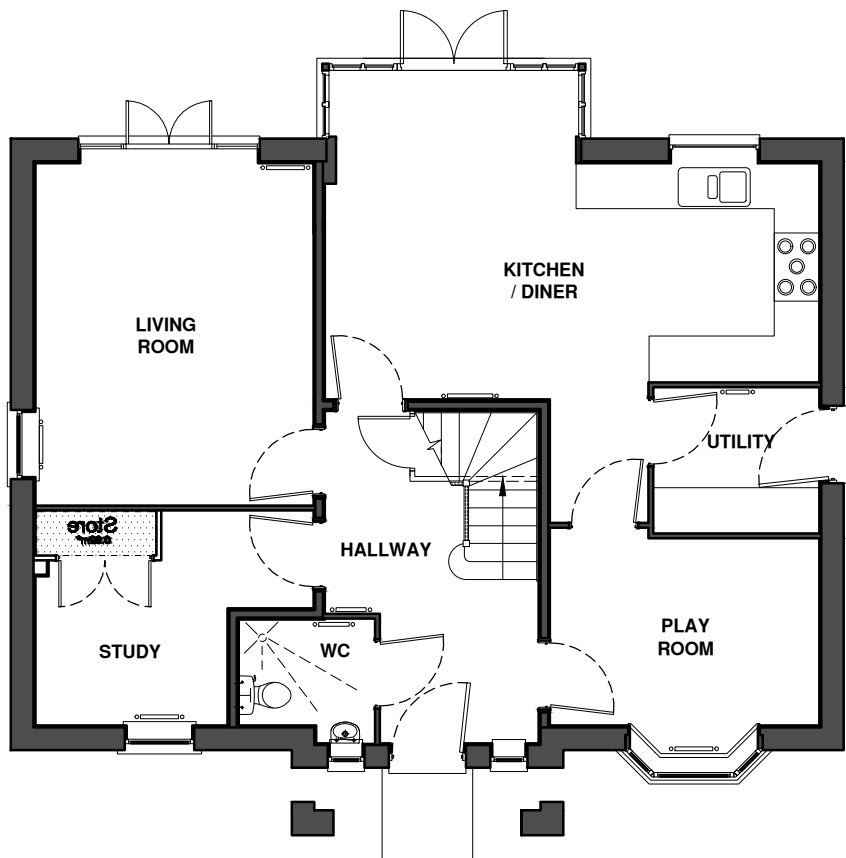

EXISTING GROUND FLOOR PLAN
SCALE: 1:100 @ A3

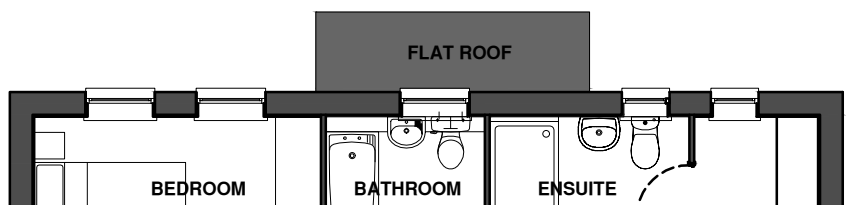

PARTIAL EXISTING FIRST FLOOR PLAN / ROOF PLAN
SCALE: 1:100 @ A3



 RIBA CHARTERED PRACTICE		W: WWW.MULLERYARCHITECTS.COM E: INFO@MULLERYARCHITECTS.COM A: 10 YORK ROAD, KENT, TN24 9QQ T: 07414 972054	C B A -	19.10.2022	ADDITIONAL LABELLING AS REQ.		PROJECT: RESIDENTIAL EXTENSION
				13.10.2022	LDC RESUBMISSION		ADDRESS: 37 TOWNER CLOSE, CHARING, TN27 0BF
				15.07.2022	LDC SUBMISSION		DRAWING NO. 0985-PL-200
				30.06.2022	DRAFT FOR LDC SUBMISSION		DRAWING DESCRIPTION: EXISTING PLANS
				REVISION	DATE		THIS DRAWING IS THE COPYRIGHT OF MULLERY ARCHITECTS AND SHOULD NOT BE COPIED OR REPRODUCED WITHOUT WRITTEN CONSENT. ALL DIMENSIONS MUST BE CHECKED ON SITE. DO NOT SCALE OFF THIS DRAWING EXCEPT FOR PLANNING PURPOSES. THIS DRAWING MUST BE READ IN CONJUNCTION WITH THE SPECIFICATION OF WORKS. ALL WORKS MUST BE CARRIED OUT IN ACCORDANCE WITH THE STATUTORY AUTHORITIES.