



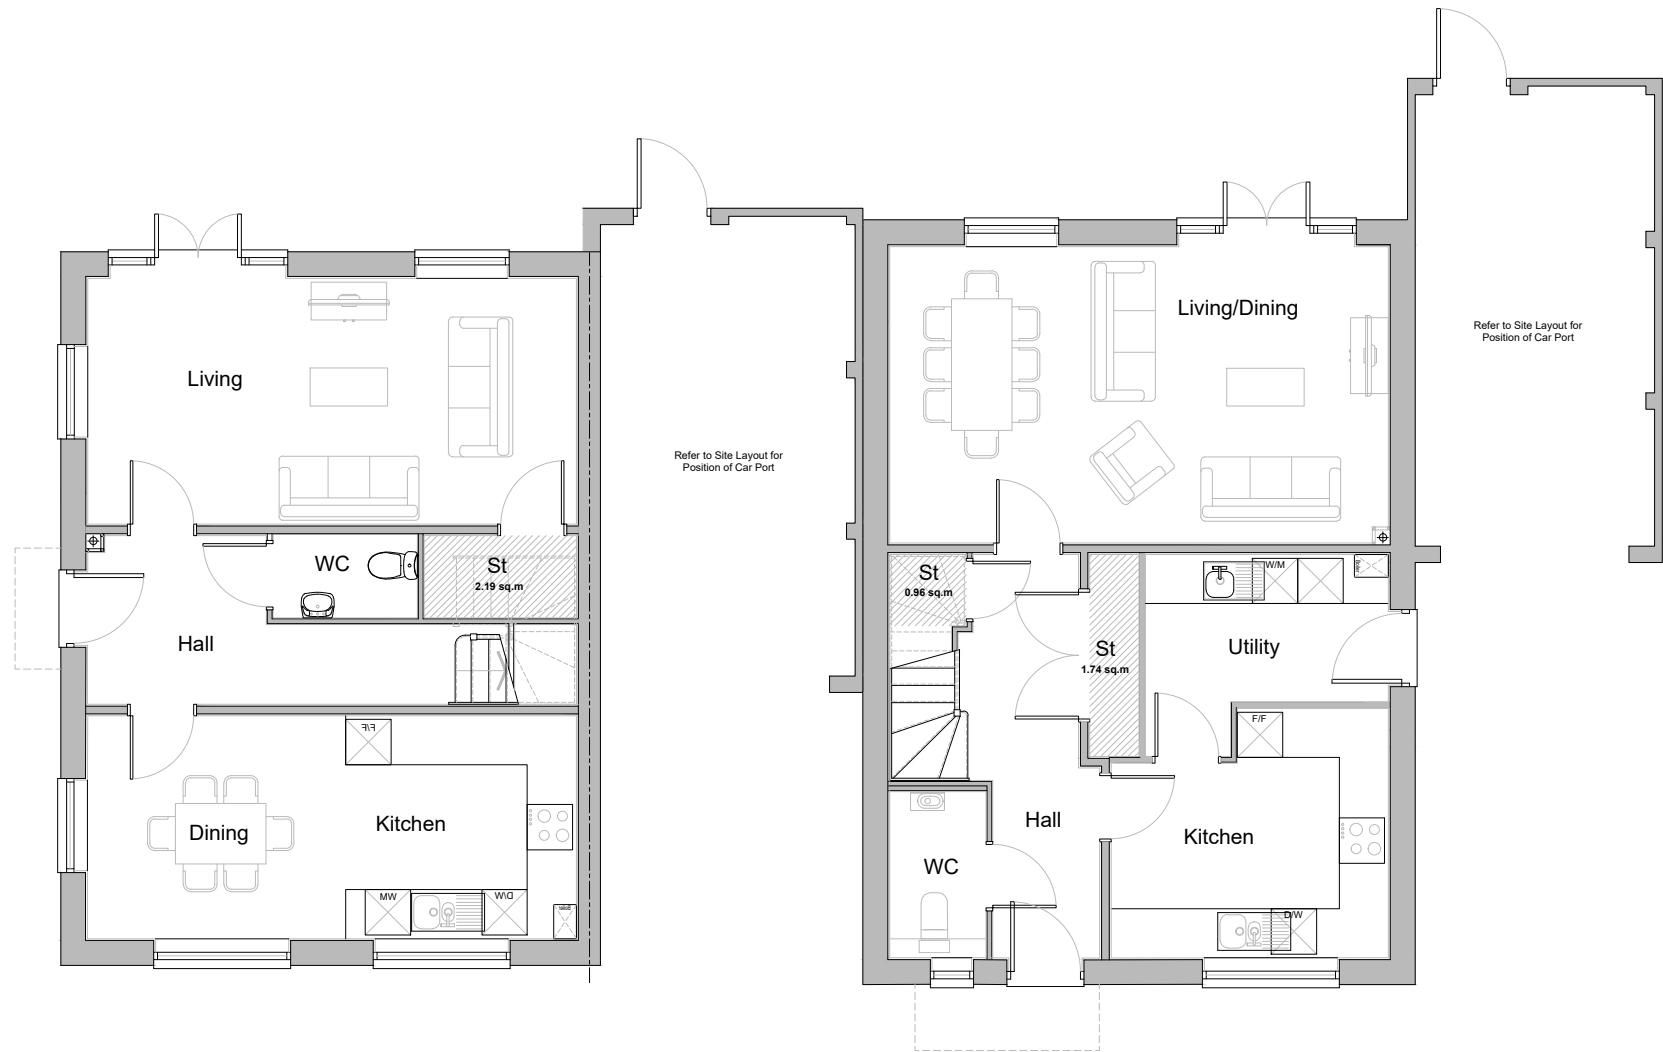

Ground Floor Plan

1:100 @ A3
4B 7P
G.I.A. = 1336 sq.ft (124.1 sq.m)
Storage Area = 3.71 sq.m

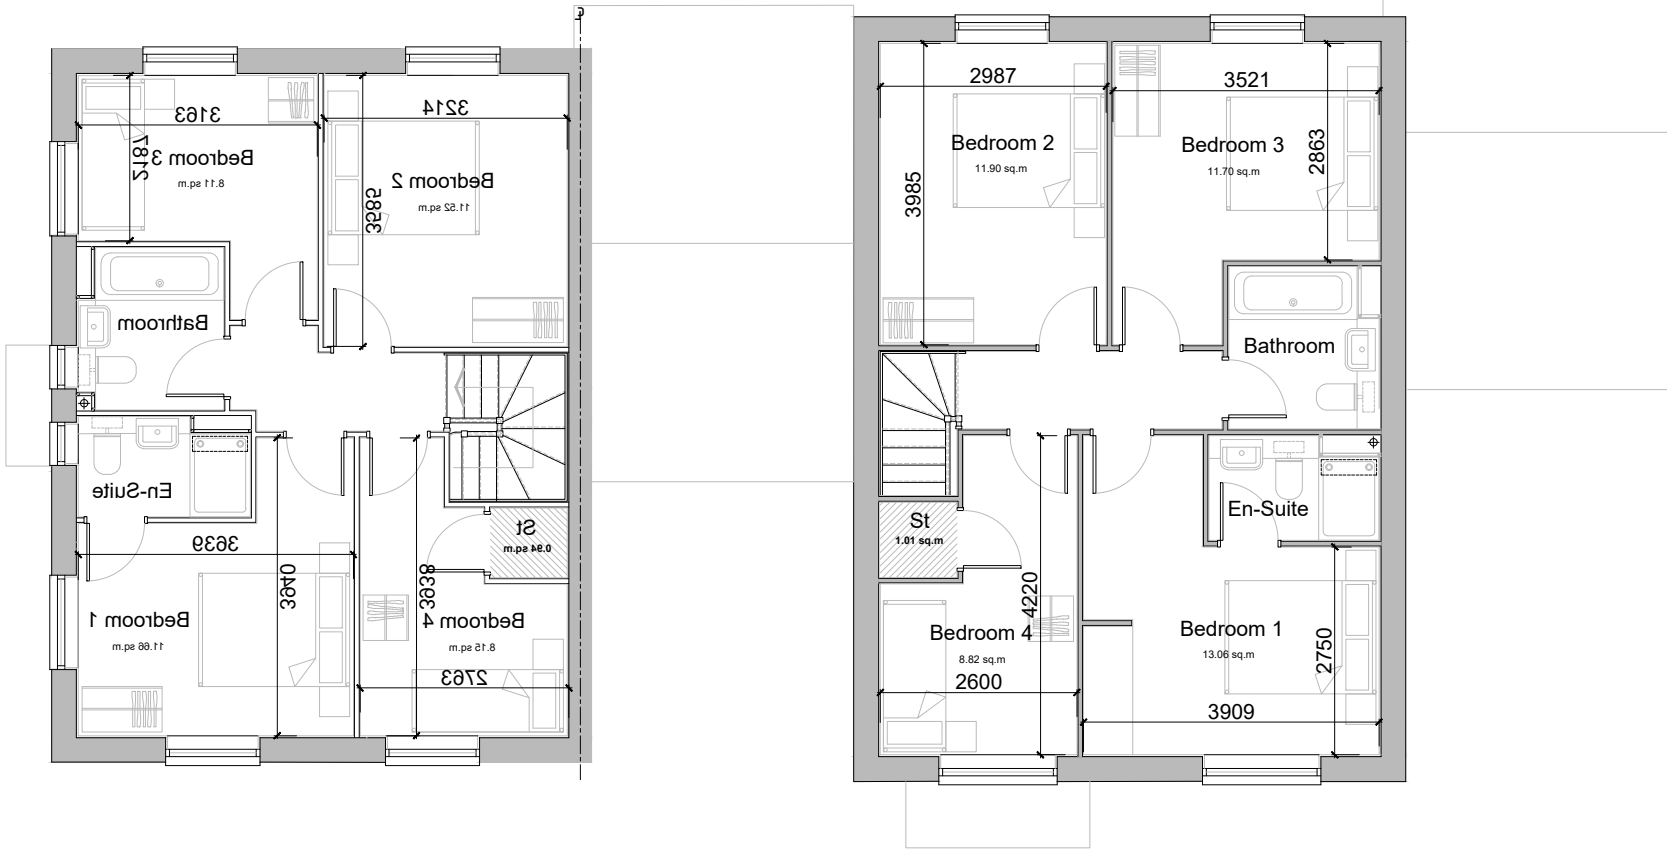

First Floor Plan



House Type
Plots (As) = 4 & 5
(Handed) =

No.	Date	Amendment	Initials	No.	Date	Amendment	Initials
Client : Countryside				GRAFIK Grafik Architecture Station Court Radford Way Billericay Essex CM12 0DZ T +44 (0)1277 658 233 www.grafikuk.com			
Project : Maidstone Road, Charing							
Drawing : Plots 4 & 5 - Floor Plans							
Scale :	1:100 @ A2	Status : Planning	Rev : —				
Date :	Oct 2021	Dwg No : 21-3157-122					
© THIS DRAWING IS THE COPYRIGHT OF GRAFIK ARCHITECTURE. It shall not be in any way used or reproduced without their prior written consent. All dimensions are to be checked on site or in the workshop prior to commencing any work. Work only to figured dimensions. Any discrepancies are to be reported to the Architect.							