


ELEVATION LEGEND

- MJ Movement joint
- RWP Rainwater pipe
- DPC Damp proof course
- SVP Soil vent pipe
- LF Lead flashing with cavity tray
- (EG) Emergency egress window
- (SG) Safety glass to windows & doors
- (OG) Obscure glazing
- * Optional window
- Extract fan ducted within floor zone
- Tile vent for extract fan or SVP.
- Bedjoint reinforcement for render.

NOTE: THIS DRAWING IS TO BE READ IN CONJUNCTION WITH THE DANDARA TECHNICAL SPECIFICATION.


REV	DESCRIPTION	DATE	AUTH	CHK-D
*	First Issue	29/03/23	BM	-

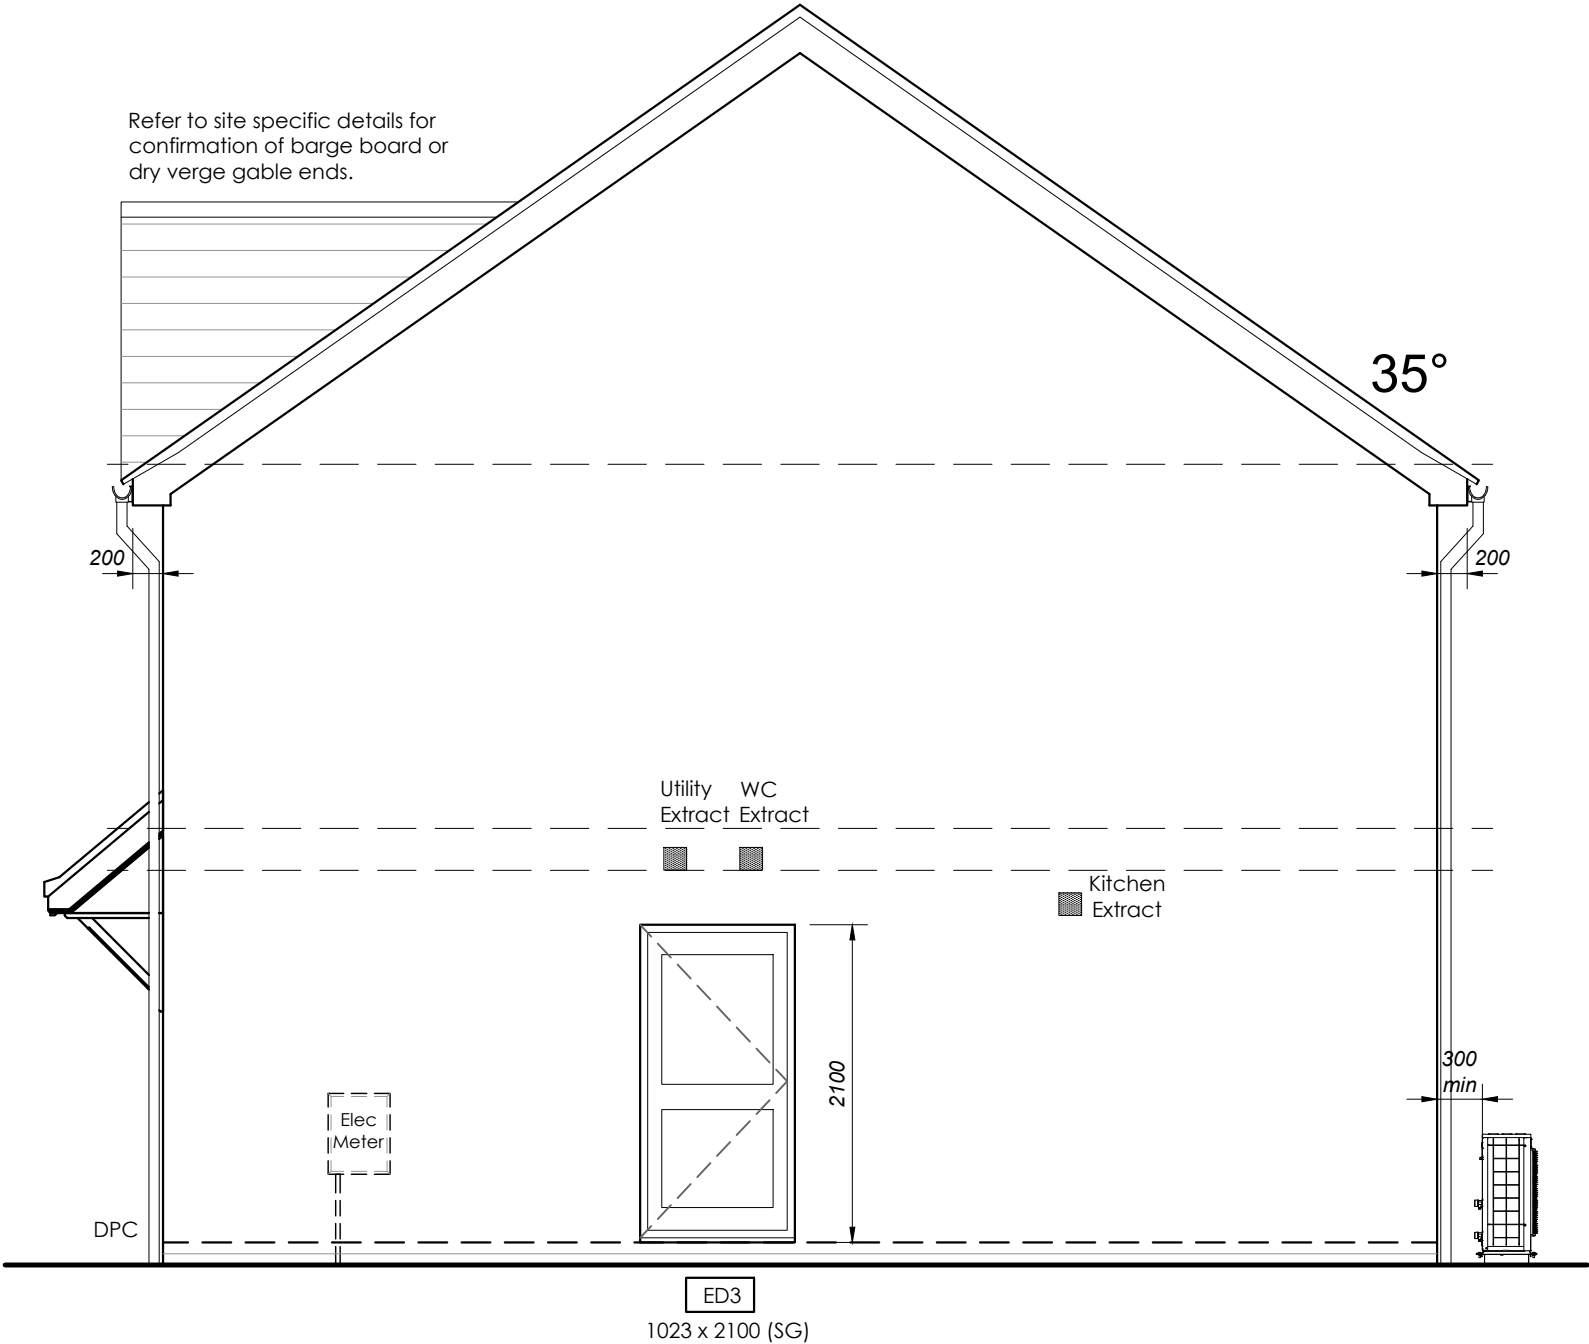

SIDE ELEVATION - ASHP-CYLINDER

NOTE: Refer to plot specific drawing and drainage layout for rainwater downpipe locations.

Standard drawings are based on brickwork

 

PRELIMINARY



PROJECT
Chartwell
For Dandara

DRAWING
Side Elevation
ASHP-Cylinder

SCALE	DATE	AUTHOR	CHK'D
1:50 @ A3	Mar 23	BM	-
JOB NO.	DRAWING NO.	REV	
STANDARD	P0_4310H_511	*	