


Symbol Key:


Boundary line

Demolished

Details above

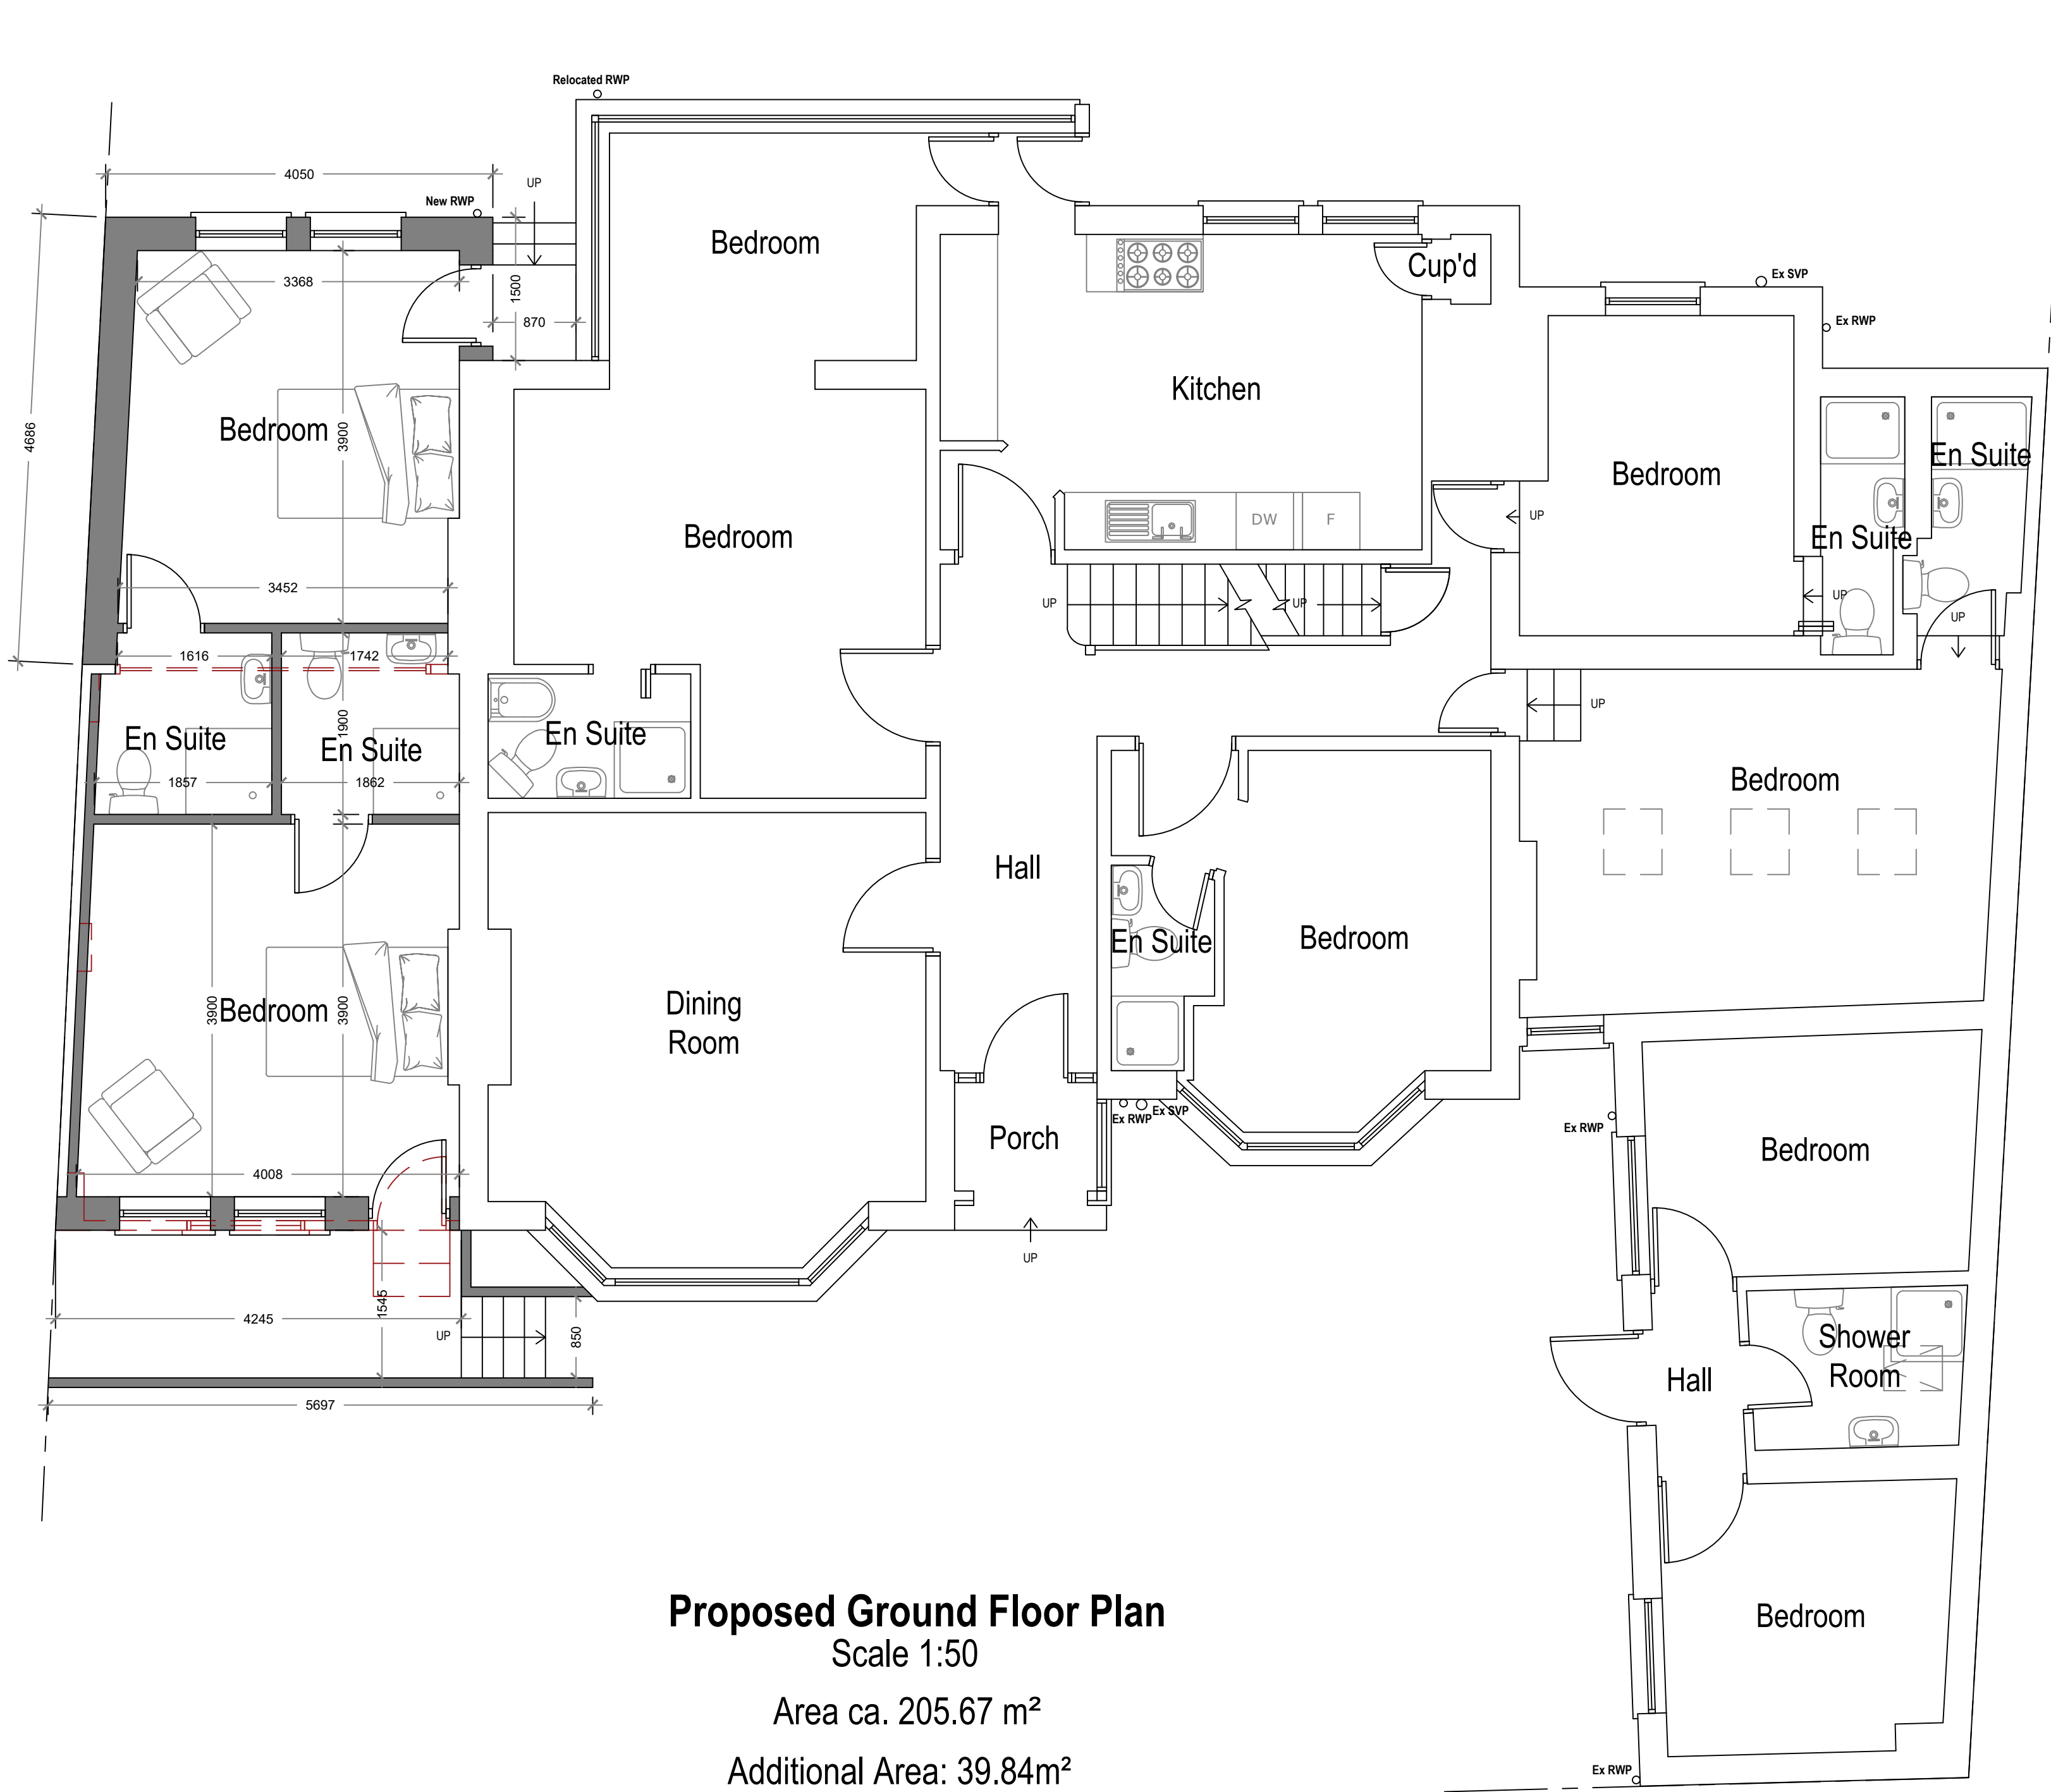

Proposed Ground Floor Plan
Scale 1:50
Area ca. 205.67 m²
Additional Area: 39.84m²

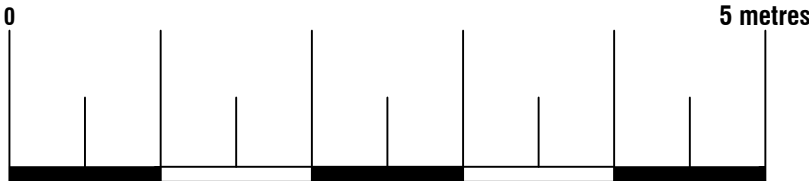

Arkiplan

74 Cardiff Road, CF15 7QE • Enquiries@ArkiPlan.co.uk

Site	18 Canterbury Road, Ashford TN24 8JX	Date	19.10.2023
		Sheet	23-1033 D05 REV 2
		Job	Garage Conversion
		Scale	As Shown@A1
Title Number	K388757,K414617	Title	As Shown