



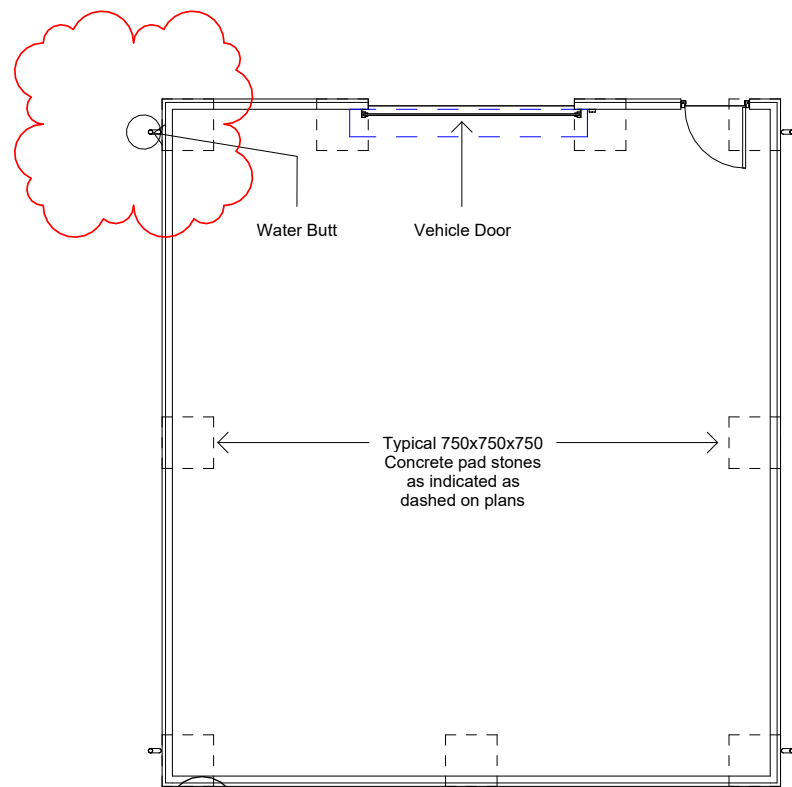

01
Ground Floor Plan
Scale: 1 : 100

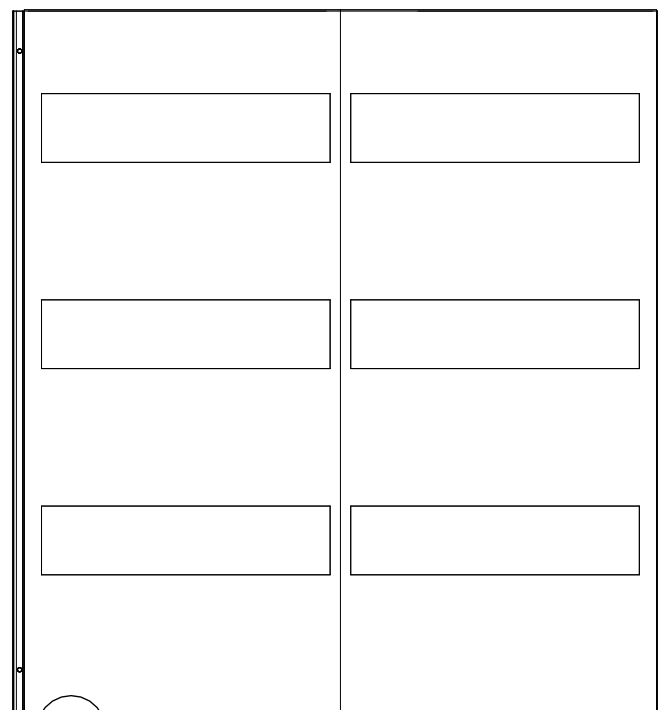

01
Proposed Roof Plan
Scale: 1 : 100



© DO NOT SCALE DRAWING
ARK own the copyright of this and any associated documents. Such documents may not be used or reproduced for any purpose other than that for which they were created.



For Planning Purposes Only

Revision	Description	DRN	CHK	Date
PL2	Planning Application Amendment	SA	MH	19.11.23
PL1	Planning Application	SA	MH	24.08.23

ISSUE STATUS
Tender

www.arkads.co.uk
e-mail: sam@arkads.co.uk

ark

CLIENT
Mr and Mrs Hawker

PROJECT NAME Beechwood, Canterbury Road Charing	PROJECT NO 00036
	ISSUE DATE 24/08/23

DRAWING TITLE Proposed Plan and Roof Plan	DRAWN BY SA
	CHECKED BY MH
	SCALE 1 : 100@A3

DRAWING NUMBER 00104	REVISION PL2
-------------------------	-----------------

PROJECT | AUTHOR | ZONE | LEVEL | TYPE OF INFO | ROLE | NUMBER

ALL REPRODUCTION, COPYRIGHT AND INTELLECTUAL PROPERTY RIGHTS RESERVED © 2018