

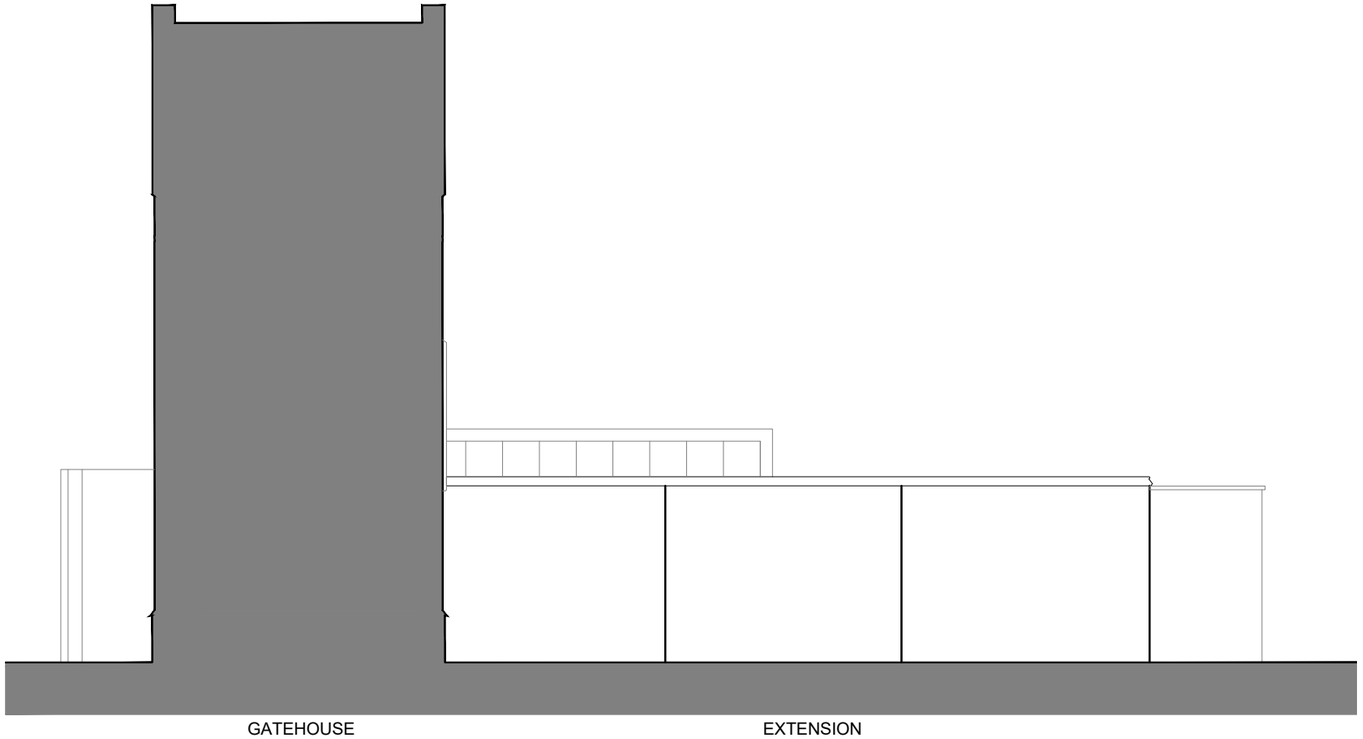


Existing and Proposed North-West Elevation
Scale 1:100 @ A3

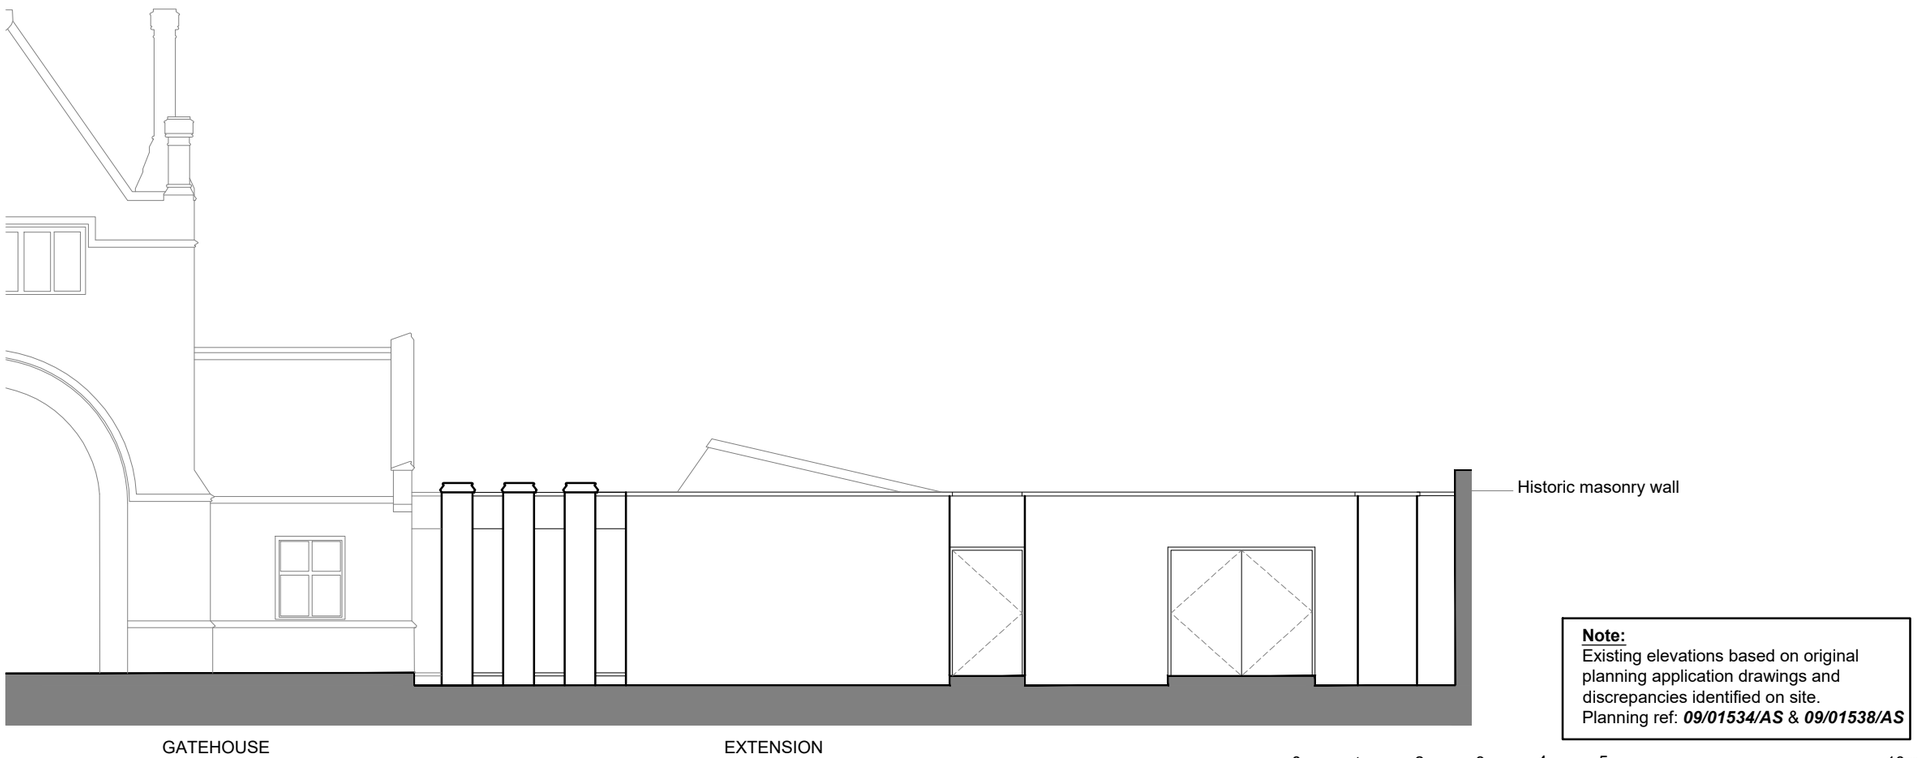

Existing and Proposed South-West Elevation
Scale 1:100 @ A3

Note:
Existing elevations based on original planning application drawings and discrepancies identified on site.
Planning ref: ***09/01534/AS*** & ***09/01538/AS***

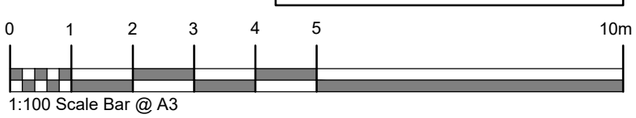

1:100 Scale Bar @ A3

NOTES:

Do Not Scale.

Report all discrepancies, errors and omissions.

Verify all dimensions on site before commencing any work on site or preparing shop drawings.

All materials, components and workmanship are to comply with the relevant British Standards, Codes of Practice, and appropriate manufacturers recommendations that from time to time shall apply.

For all specialist work, see relevant drawings.

This drawing and design are copyright of Clague LLP
Registration number OC335948.

Rev	Date	Description

Project Title

Gate House, Heronden Hall
Smallhythe Road
Tenterden
TN30 7QA

Drawing Description

Existing and Proposed Elevations
Sheet 1 of 2

Scale	Drawn by
1:100 @ A3	HC
Date	**Checked by**
Sept' 2023	GE

62 Burgate, Canterbury
Kent CT1 2BH
01227 762060

2 Kinsbourne Court, Luton Road,
Harpenden, Hertfordshire Al5 3BL
01582 765102

8, Disney Street
London SE1 1JF
0203 597 6112

CANTERBURY LONDON HARPENDEN

Drawing Number	Revision
30583A_101	-