

North East Elevation

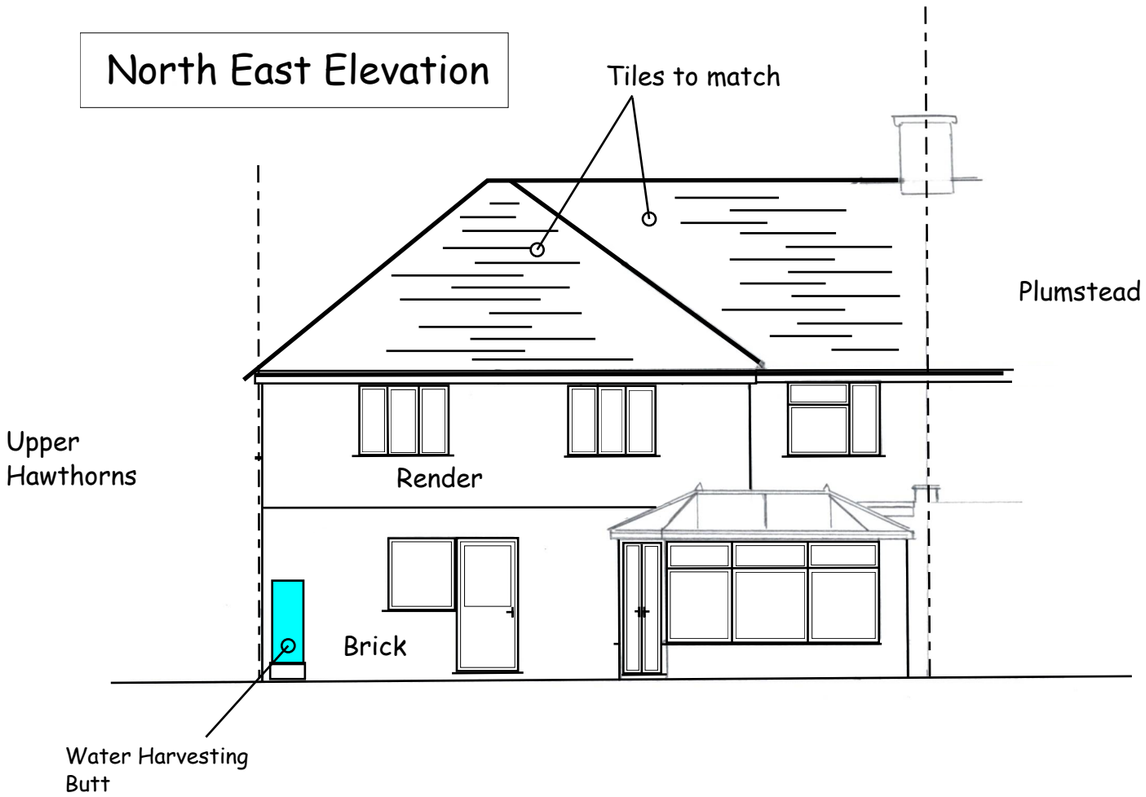

North West Elevation

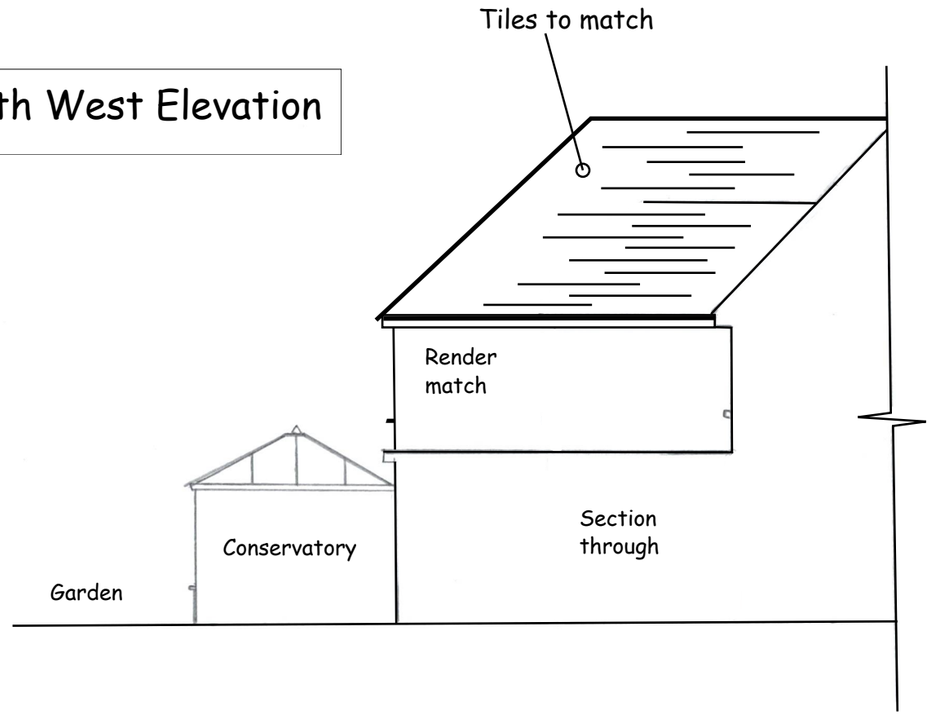

Scale bar

0 2 4 6

1st storey extension over existing ground floor extension to the side and rear to create additional living space

Ambleside, Maidstone Rd TN25 4NR

Proposed NE & NW Elevations

Drawing Number: CB-010

Scale: 1:100 @ A3

Date: 17-02-25

Drawn By:
CB Planning
07810 432 681