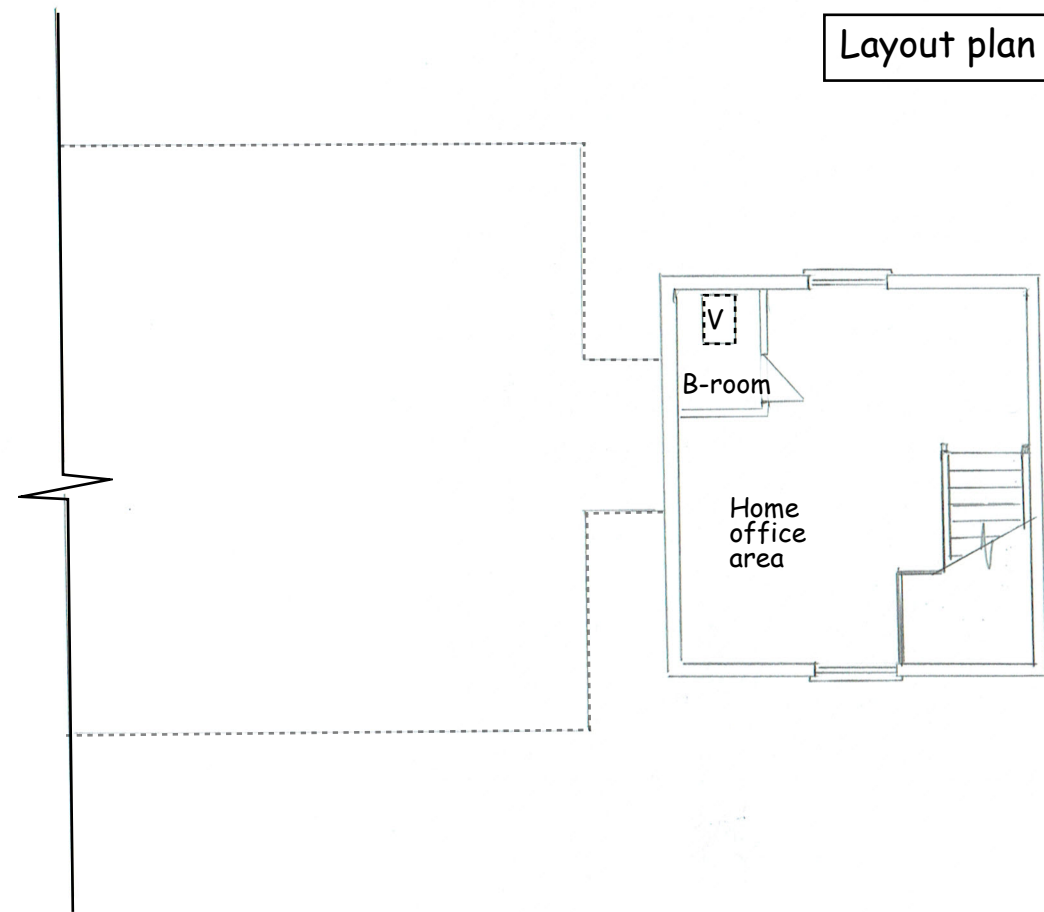


1st floor extension over existing
garage top create a home office space

6 Pondmore Way - TN25 4LU

Proposed 1st floor layout

Drawing Number: CB-008

Scale 1: 100 @ A3

Drawn By:
Chris Brian
CB Planning
07810 432 681

Date: 10/07/21