


PROPOSED
21/00196/AS.

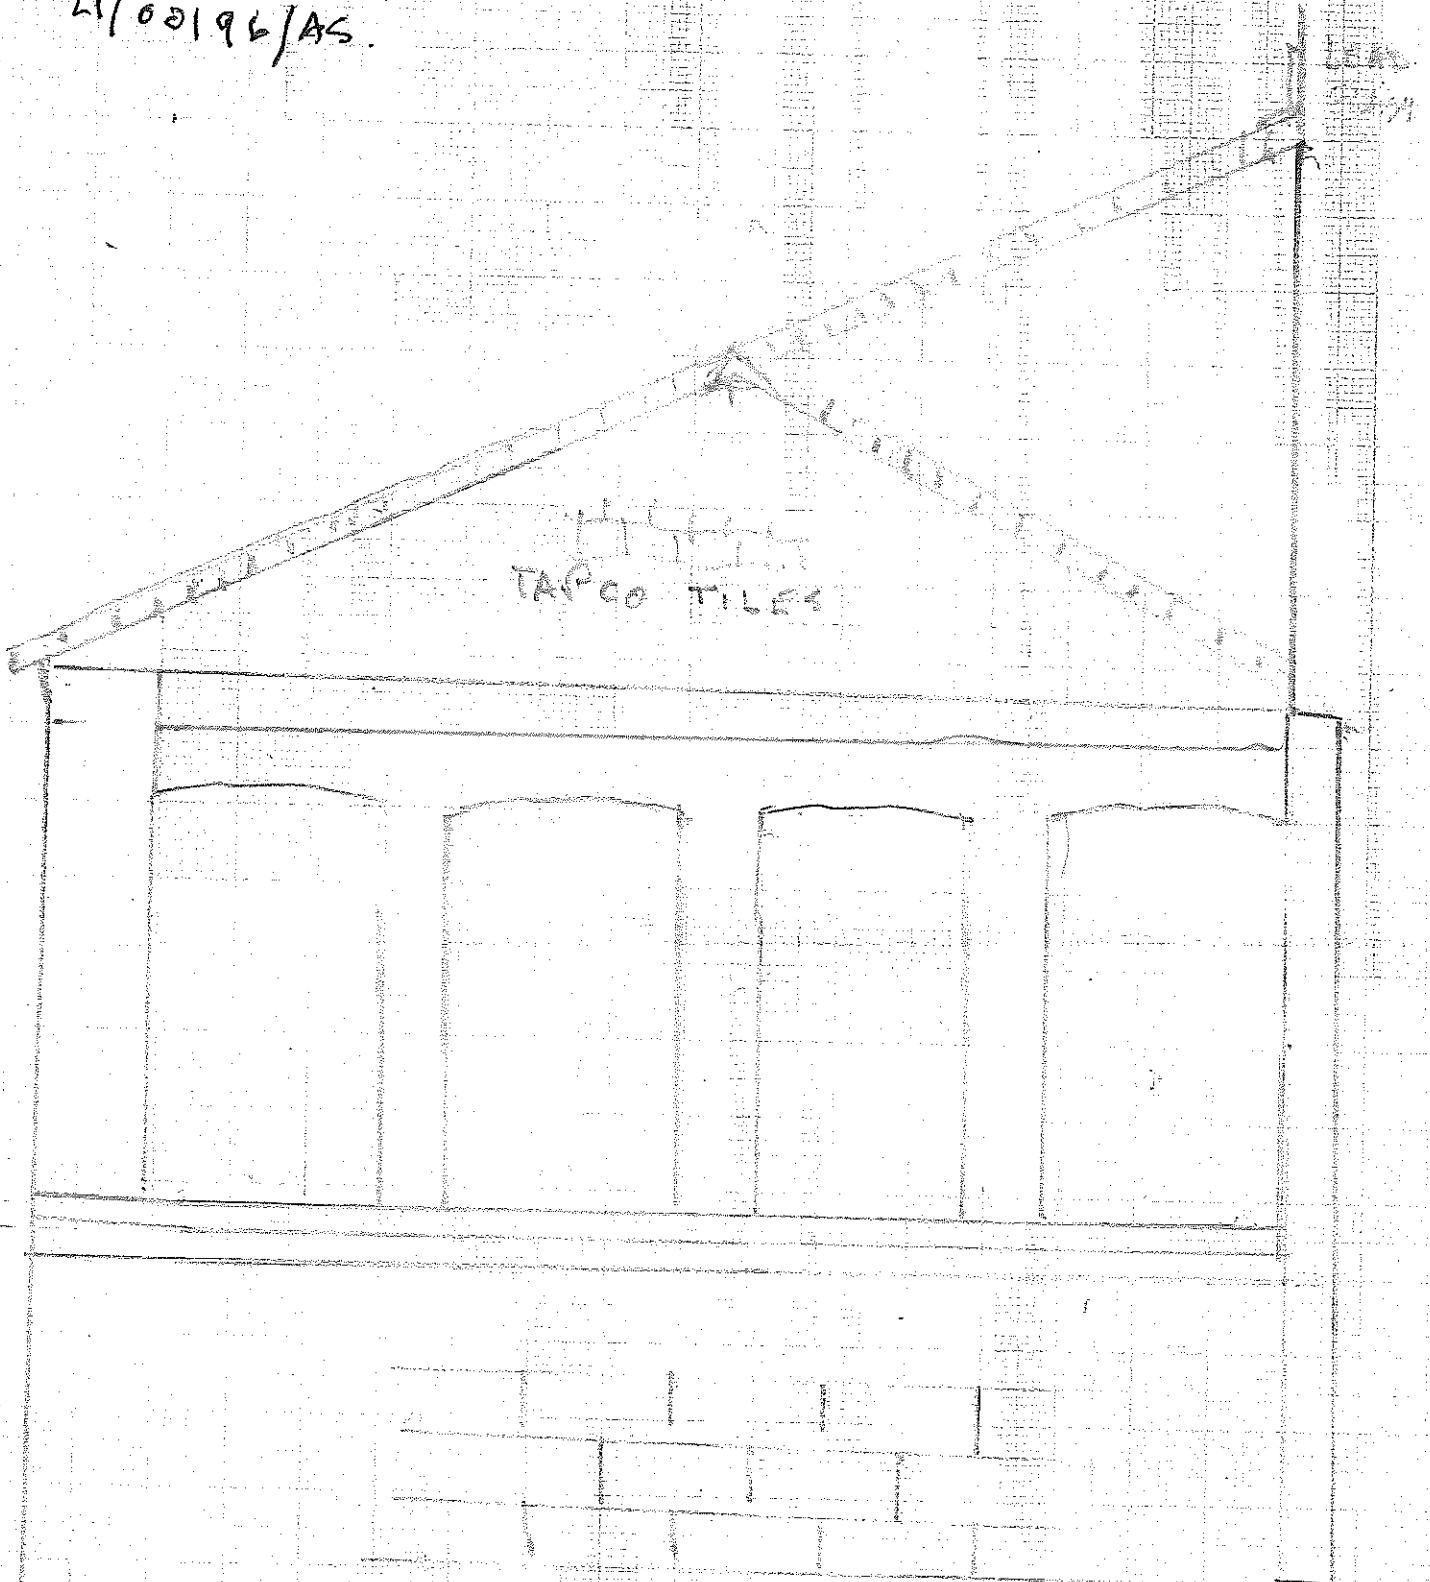

BRICKWORK.

ELEVATION FACING WEST

1:100