



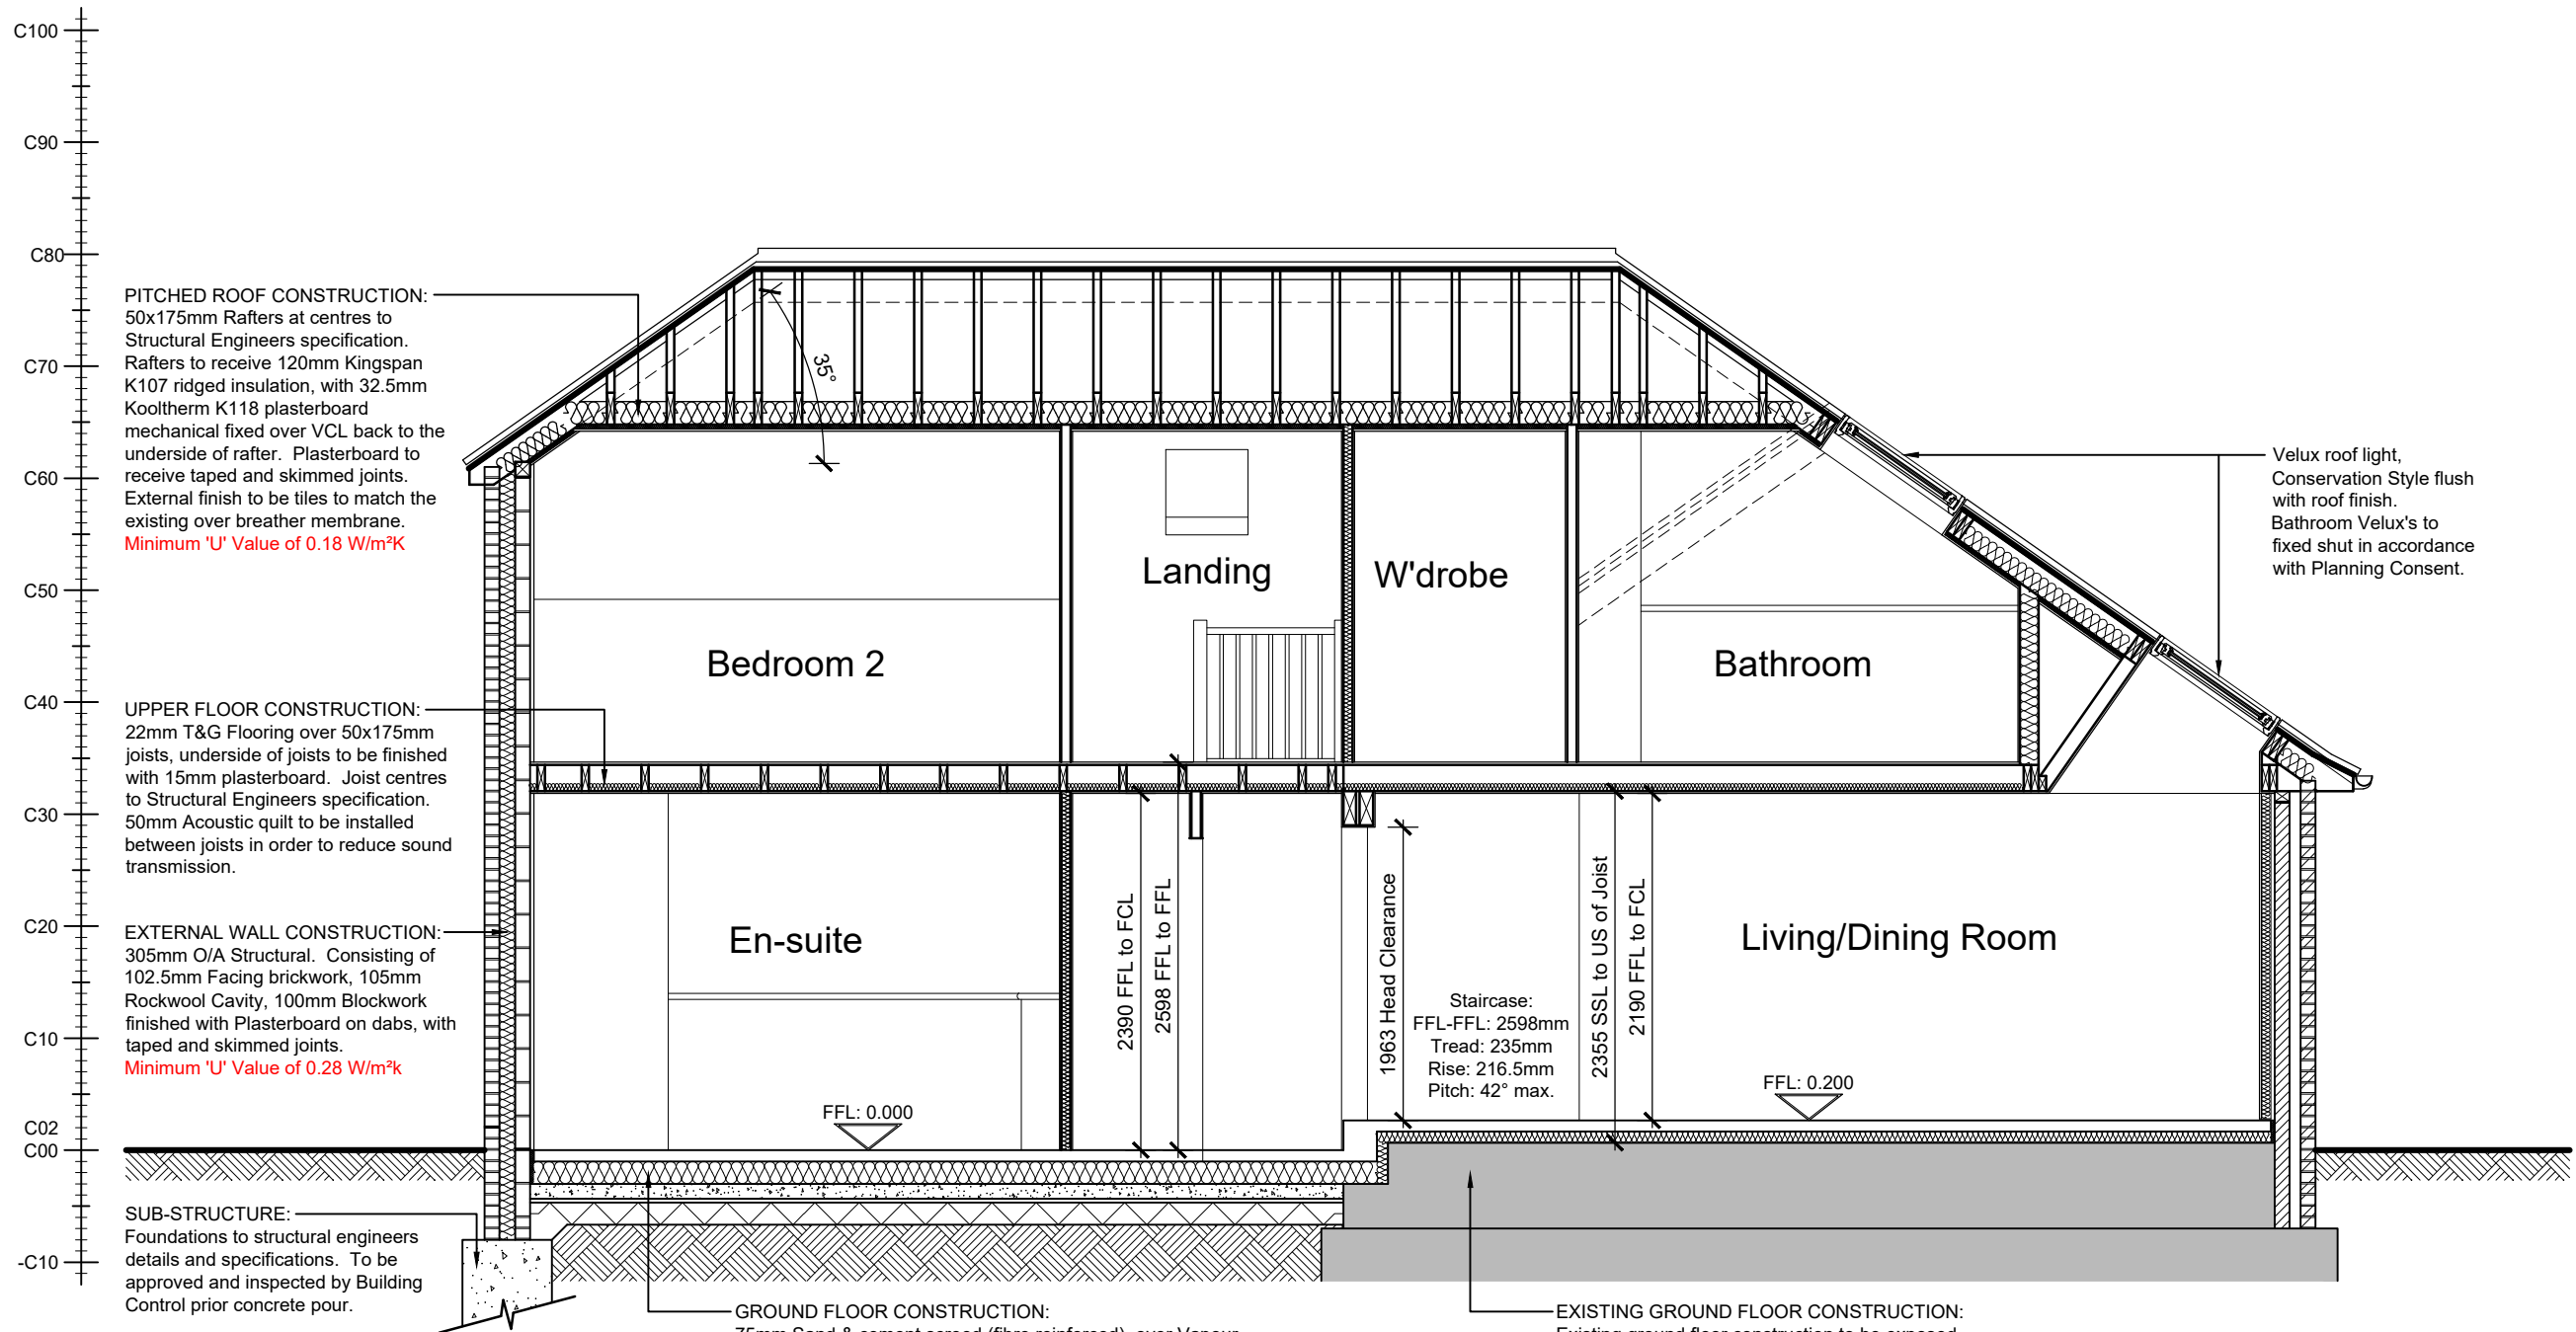


Section A - A

Scale 1:50

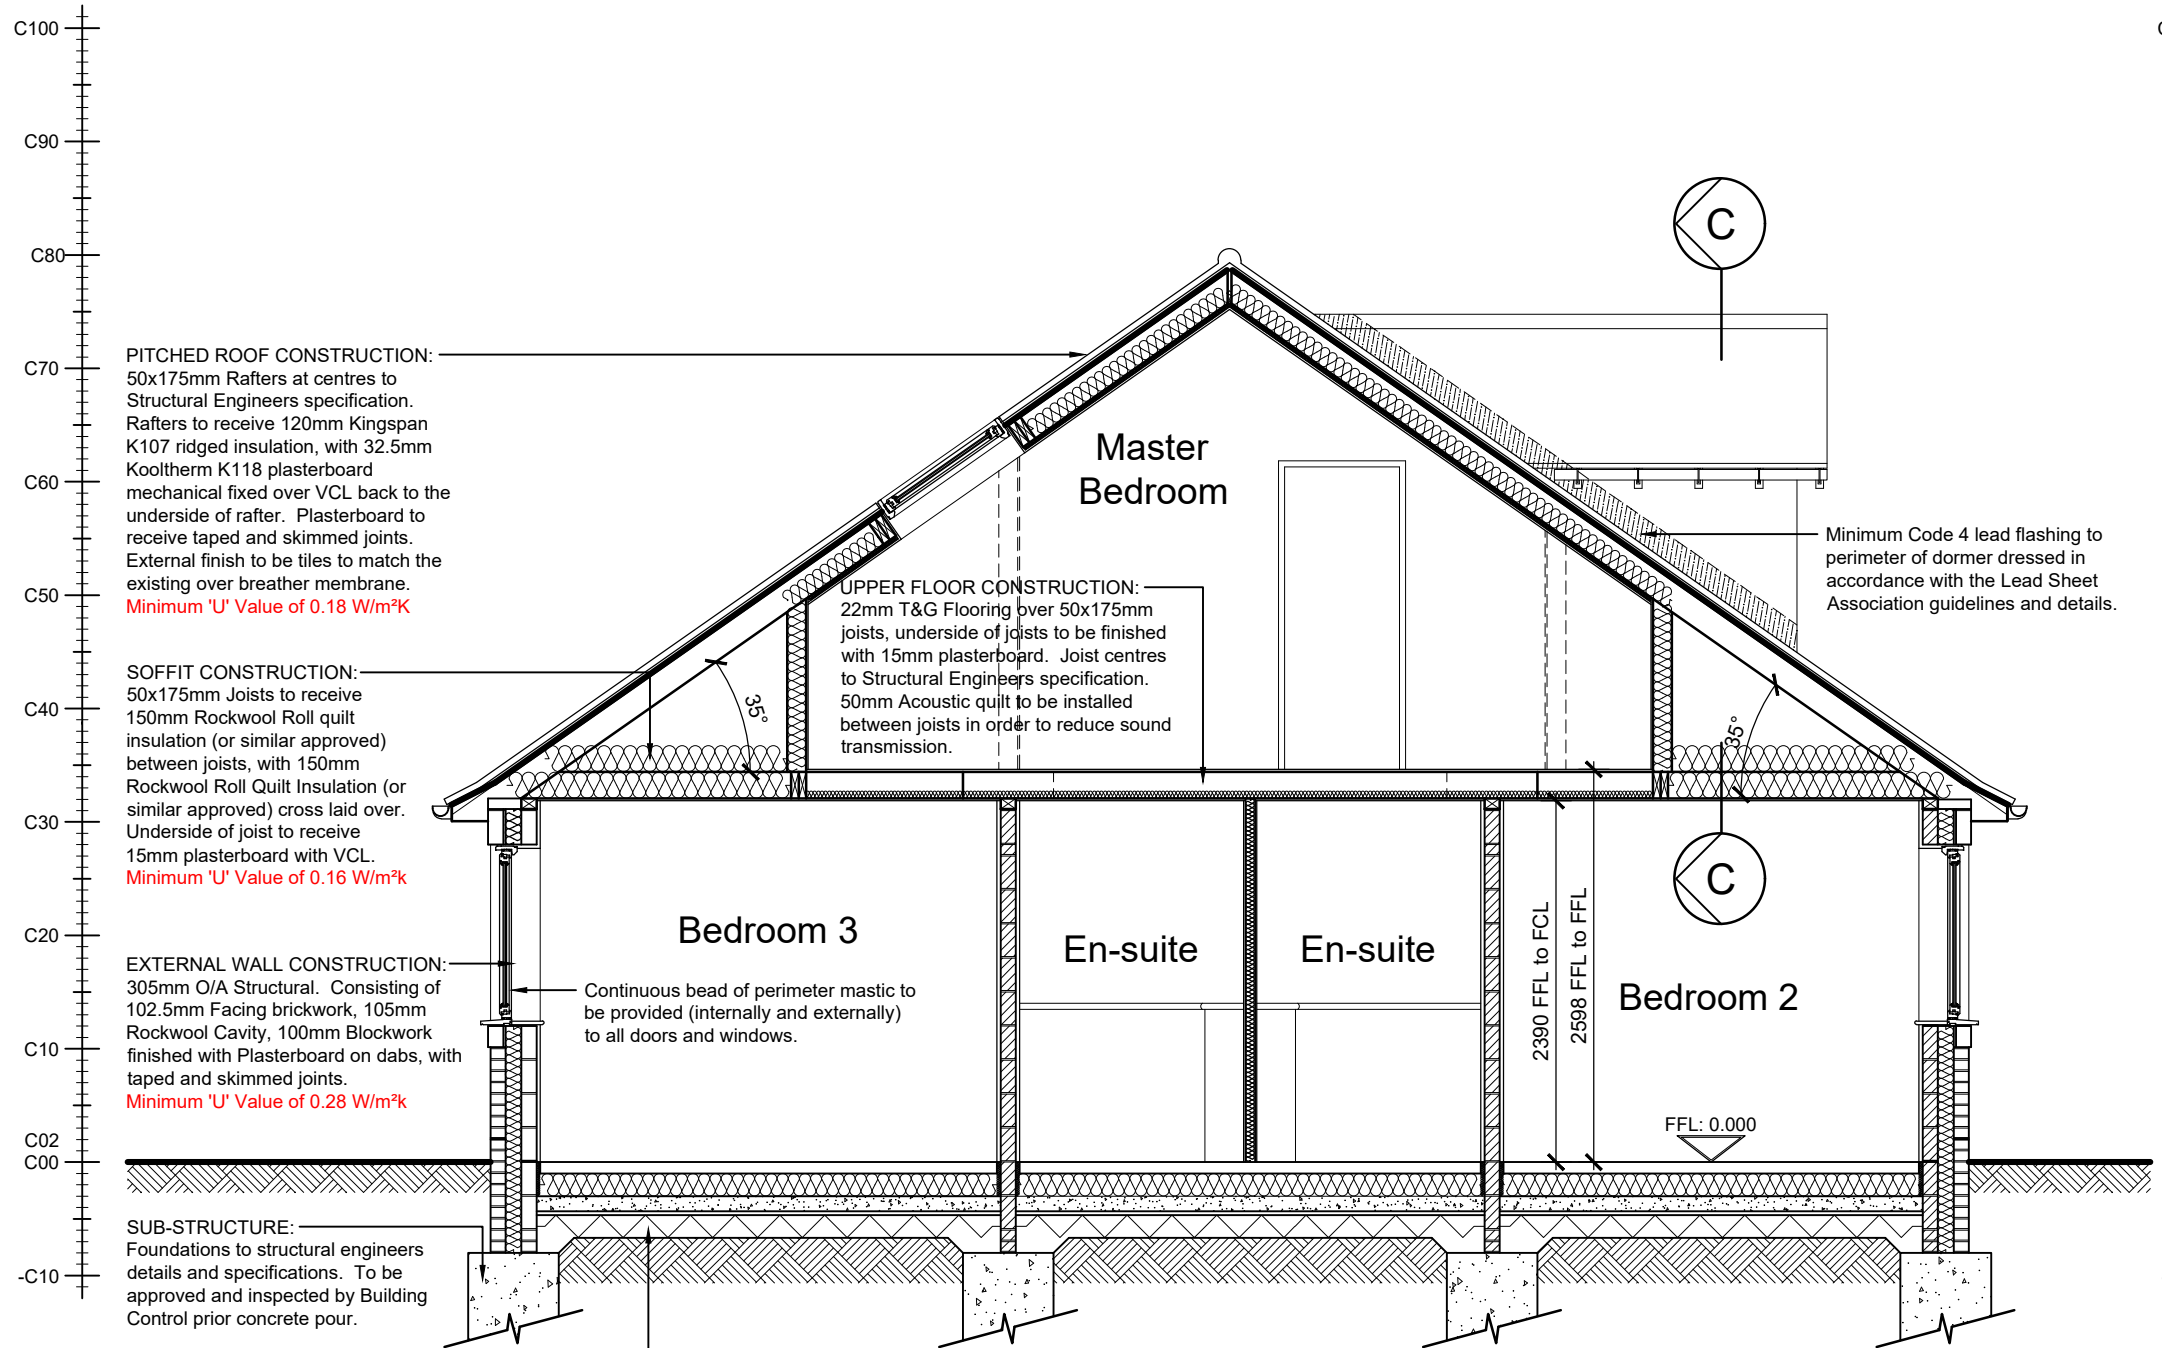


Section B - B

Scale 1:50

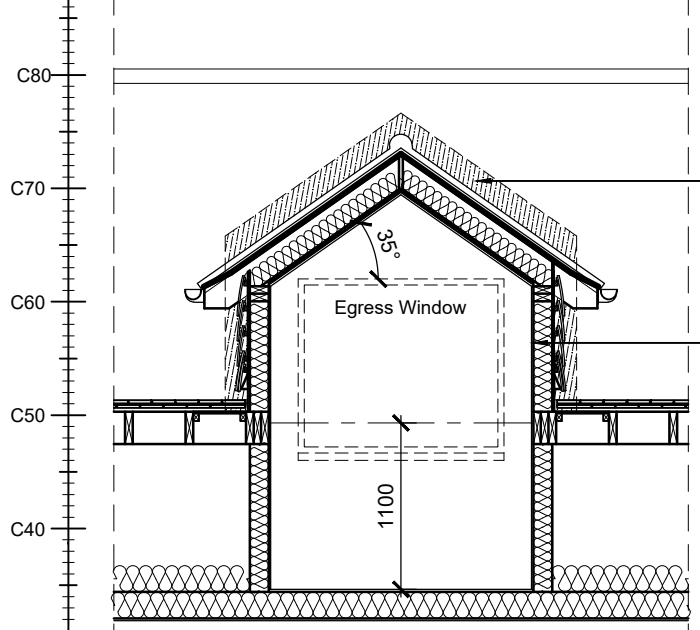

Section C - C

Scale 1:50

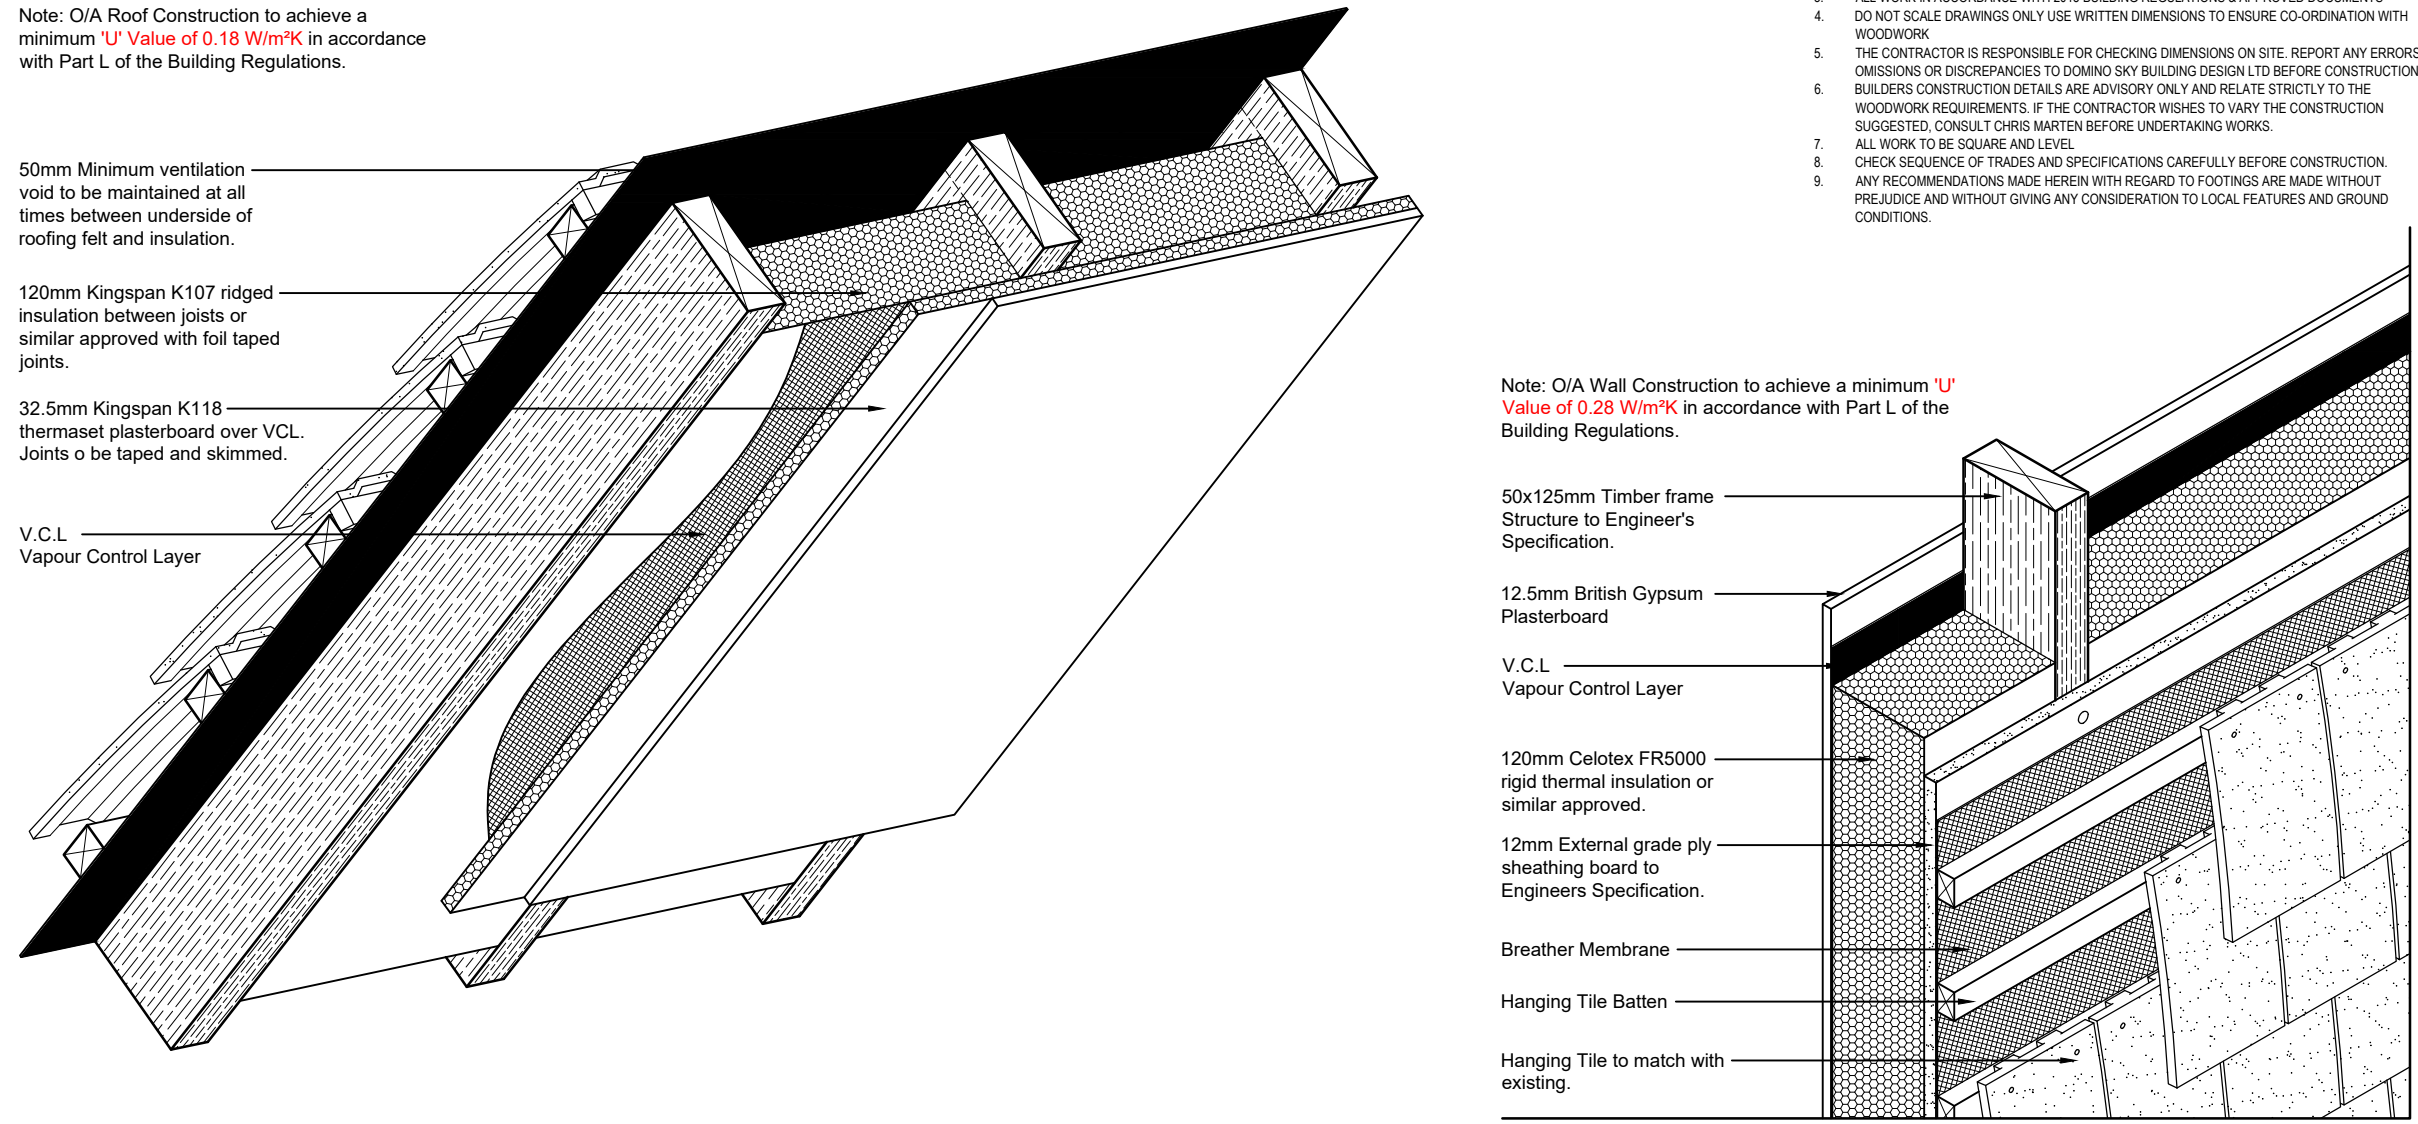


Detail A Slope Ceiling Roof Construction

NTS


Detail B Typical Dormer Wall Construction

NTS

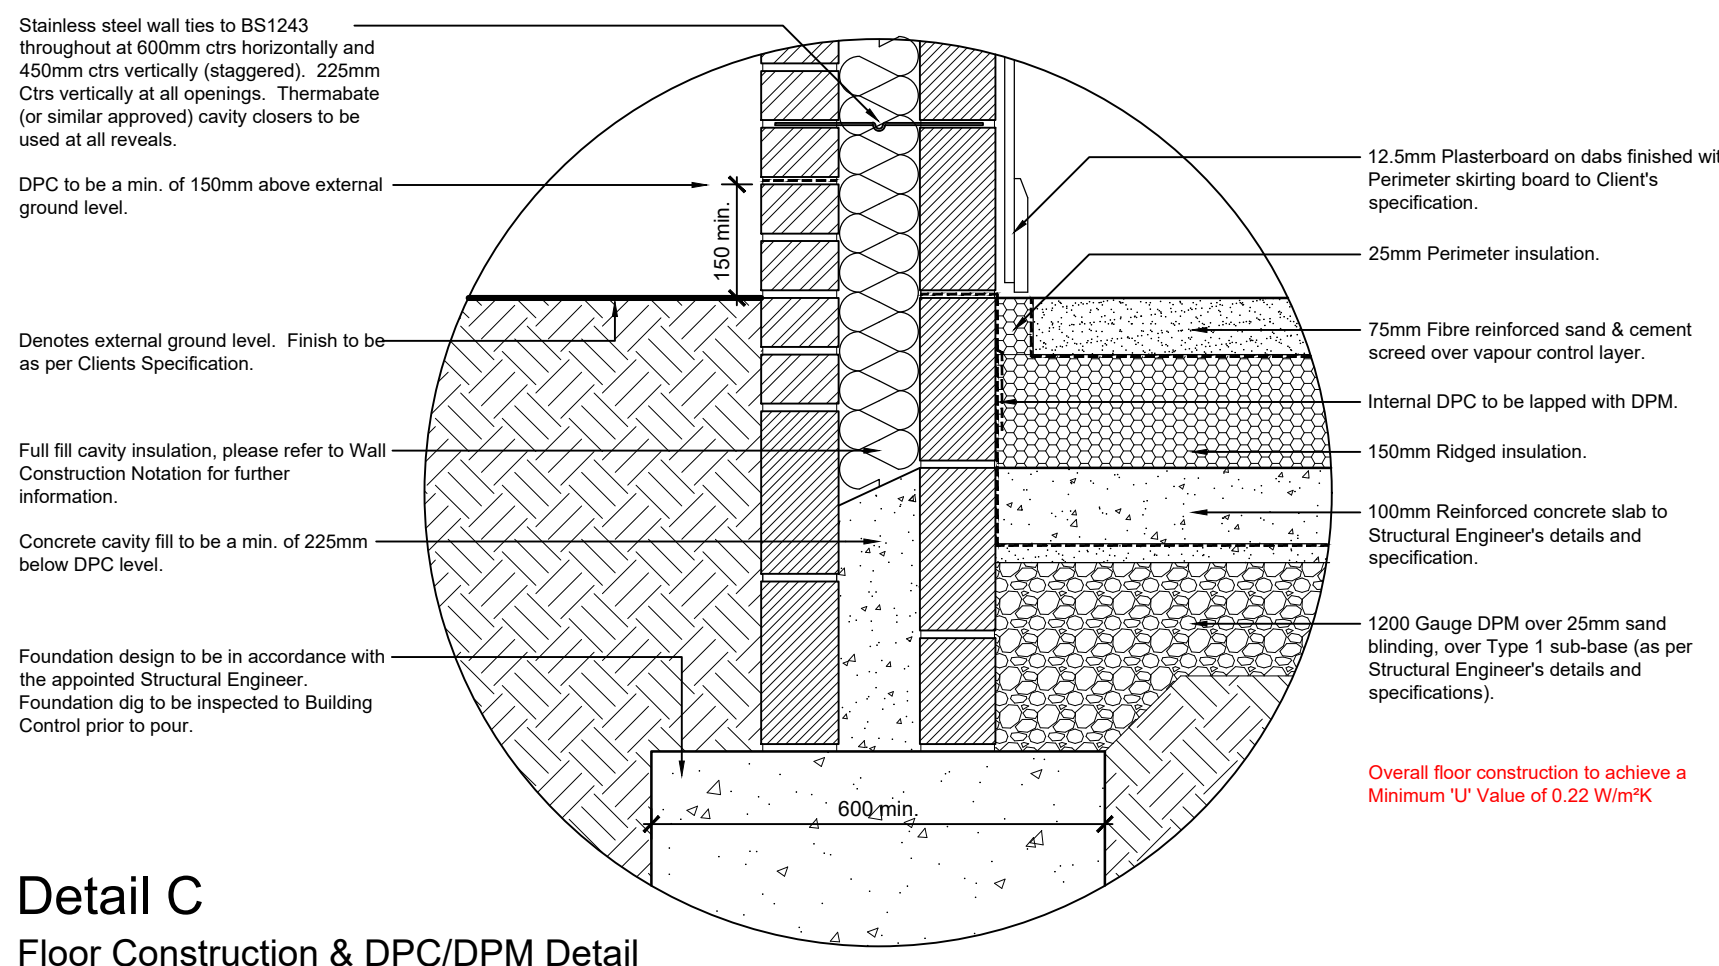

Detail C Floor Construction & DPC/DPM Detail

Scale 1:10

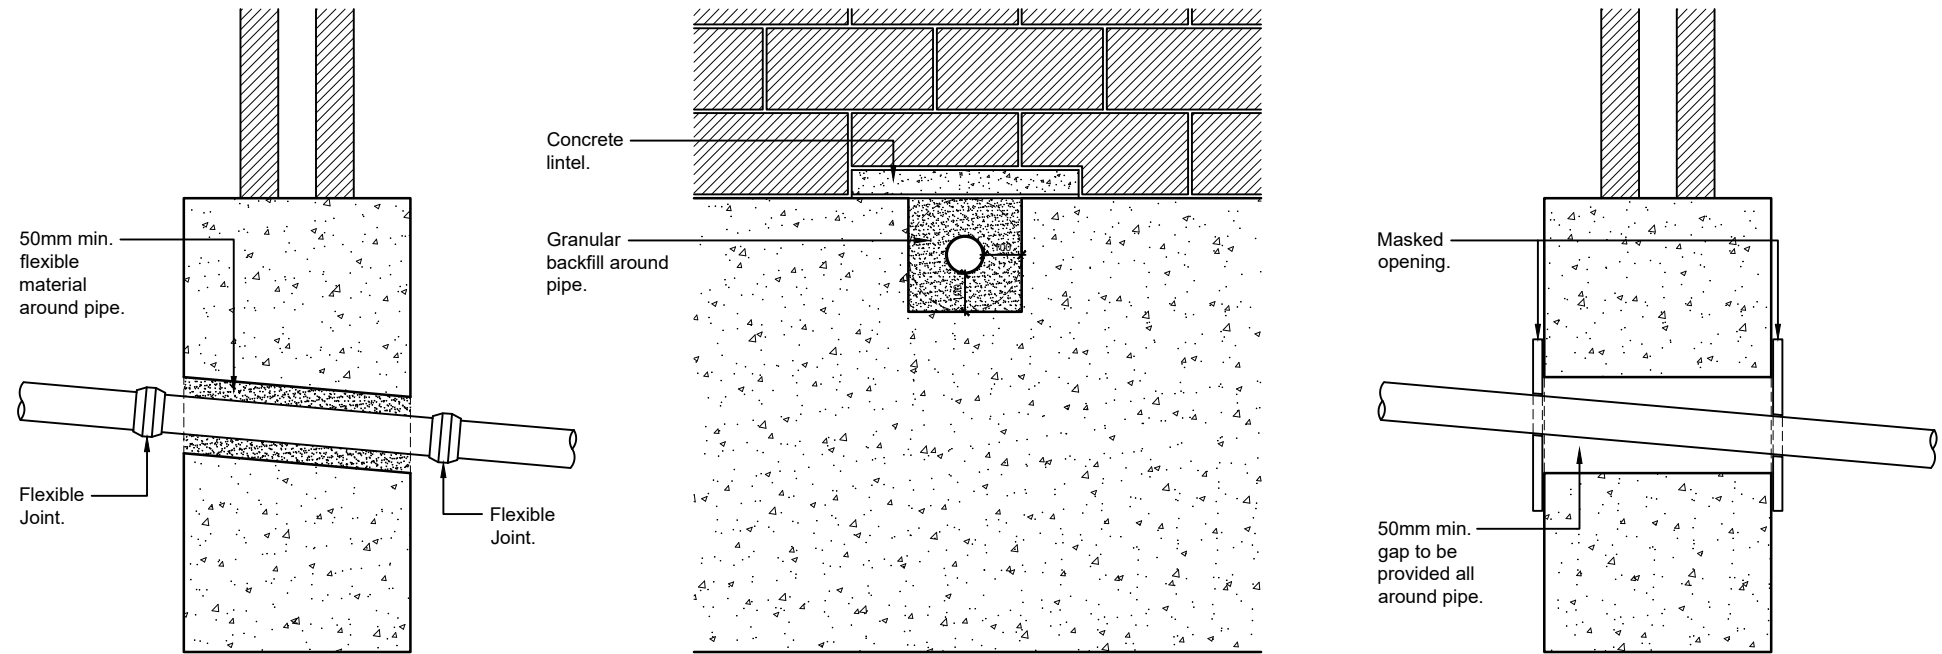

Detail D Typical Drainage Pipework Foundation Penetration Details.

Scale: nts

- GENERAL NOTES
1. ALL LEVELS & DIMENSIONS TO BE CHECKED ON SITE.
 2. ALL MATERIALS TO RELEVANT BRITISH STANDARD.
 3. ALL WORK IN ACCORDANCE WITH 2019 BUILDING REGULATIONS & APPROVED DOCUMENTS.
 4. DO NOT SCALE DRAWINGS ONLY USE WRITTEN DIMENSIONS TO ENSURE CO-ORDINATION WITH WOODWORK.
 5. THE CONTRACTOR IS RESPONSIBLE FOR CHECKING DIMENSIONS ON SITE. REPORT ANY ERRORS, OMISSIONS OR DISCREPANCIES TO DOMINO SKY BUILDING DESIGN LTD BEFORE CONSTRUCTION. BUILDERS CONSTRUCTION DETAILS ARE ADVISORY ONLY AND RELATE STRICTLY TO THE WOODWORK REQUIREMENTS. IF THE CONTRACTOR WISHES TO VARY THE CONSTRUCTION, SUGGESTED CONSULT CHARTER MASTER BEFORE UNDERTAKING WORKS.
 6. ALL WORK TO BE SQUARE AND LEVEL.
 7. CHECK SEQUENCE OF TRADES AND SPECIFICATIONS CAREFULLY BEFORE CONSTRUCTION.
 8. ANY RECOMMENDATIONS MADE HEREIN WITH REGARD TO FOOTINGS ARE MADE WITHOUT PRE-JOKE AND WITHOUT GIVING ANY CONSIDERATION TO LOCAL FEATURES AND GROUND CONDITIONS.

Rev/Date	Description	By
10-10-10		

project

The Dering Arms, Garage Block Conversion

Drawing Status

Preliminary

Client

Mr James Buss

Chapman's
Architecture

Sections & Details					
Scale	Date	Drawn	Checked	Job No.	Revision
1/50 @ A1	12/2017			170111: 401	

