



Original Approved Site Layout 1:100

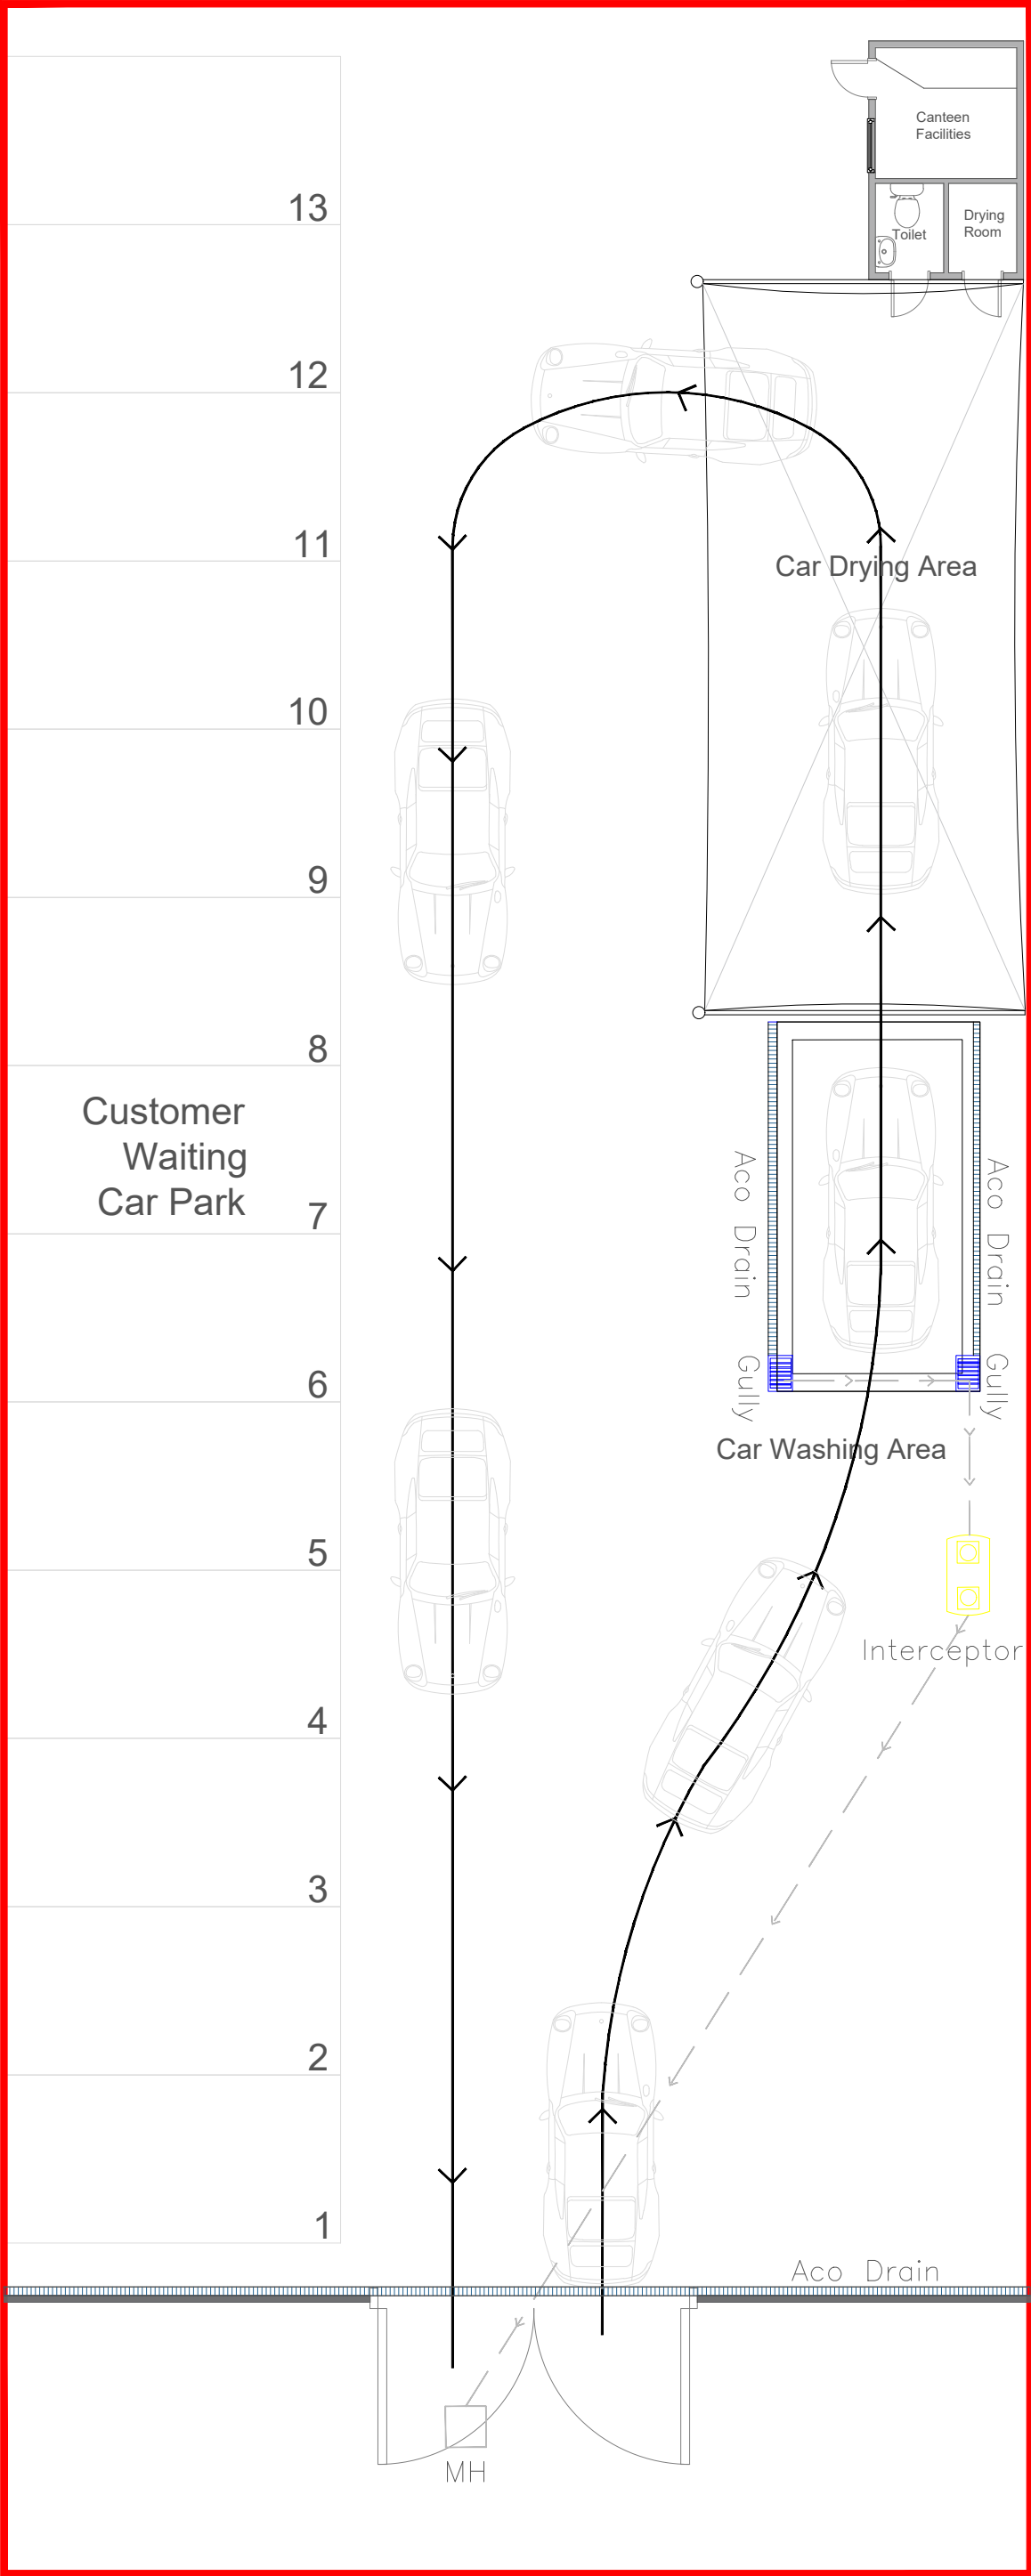

Proposed Site Layout 1:100

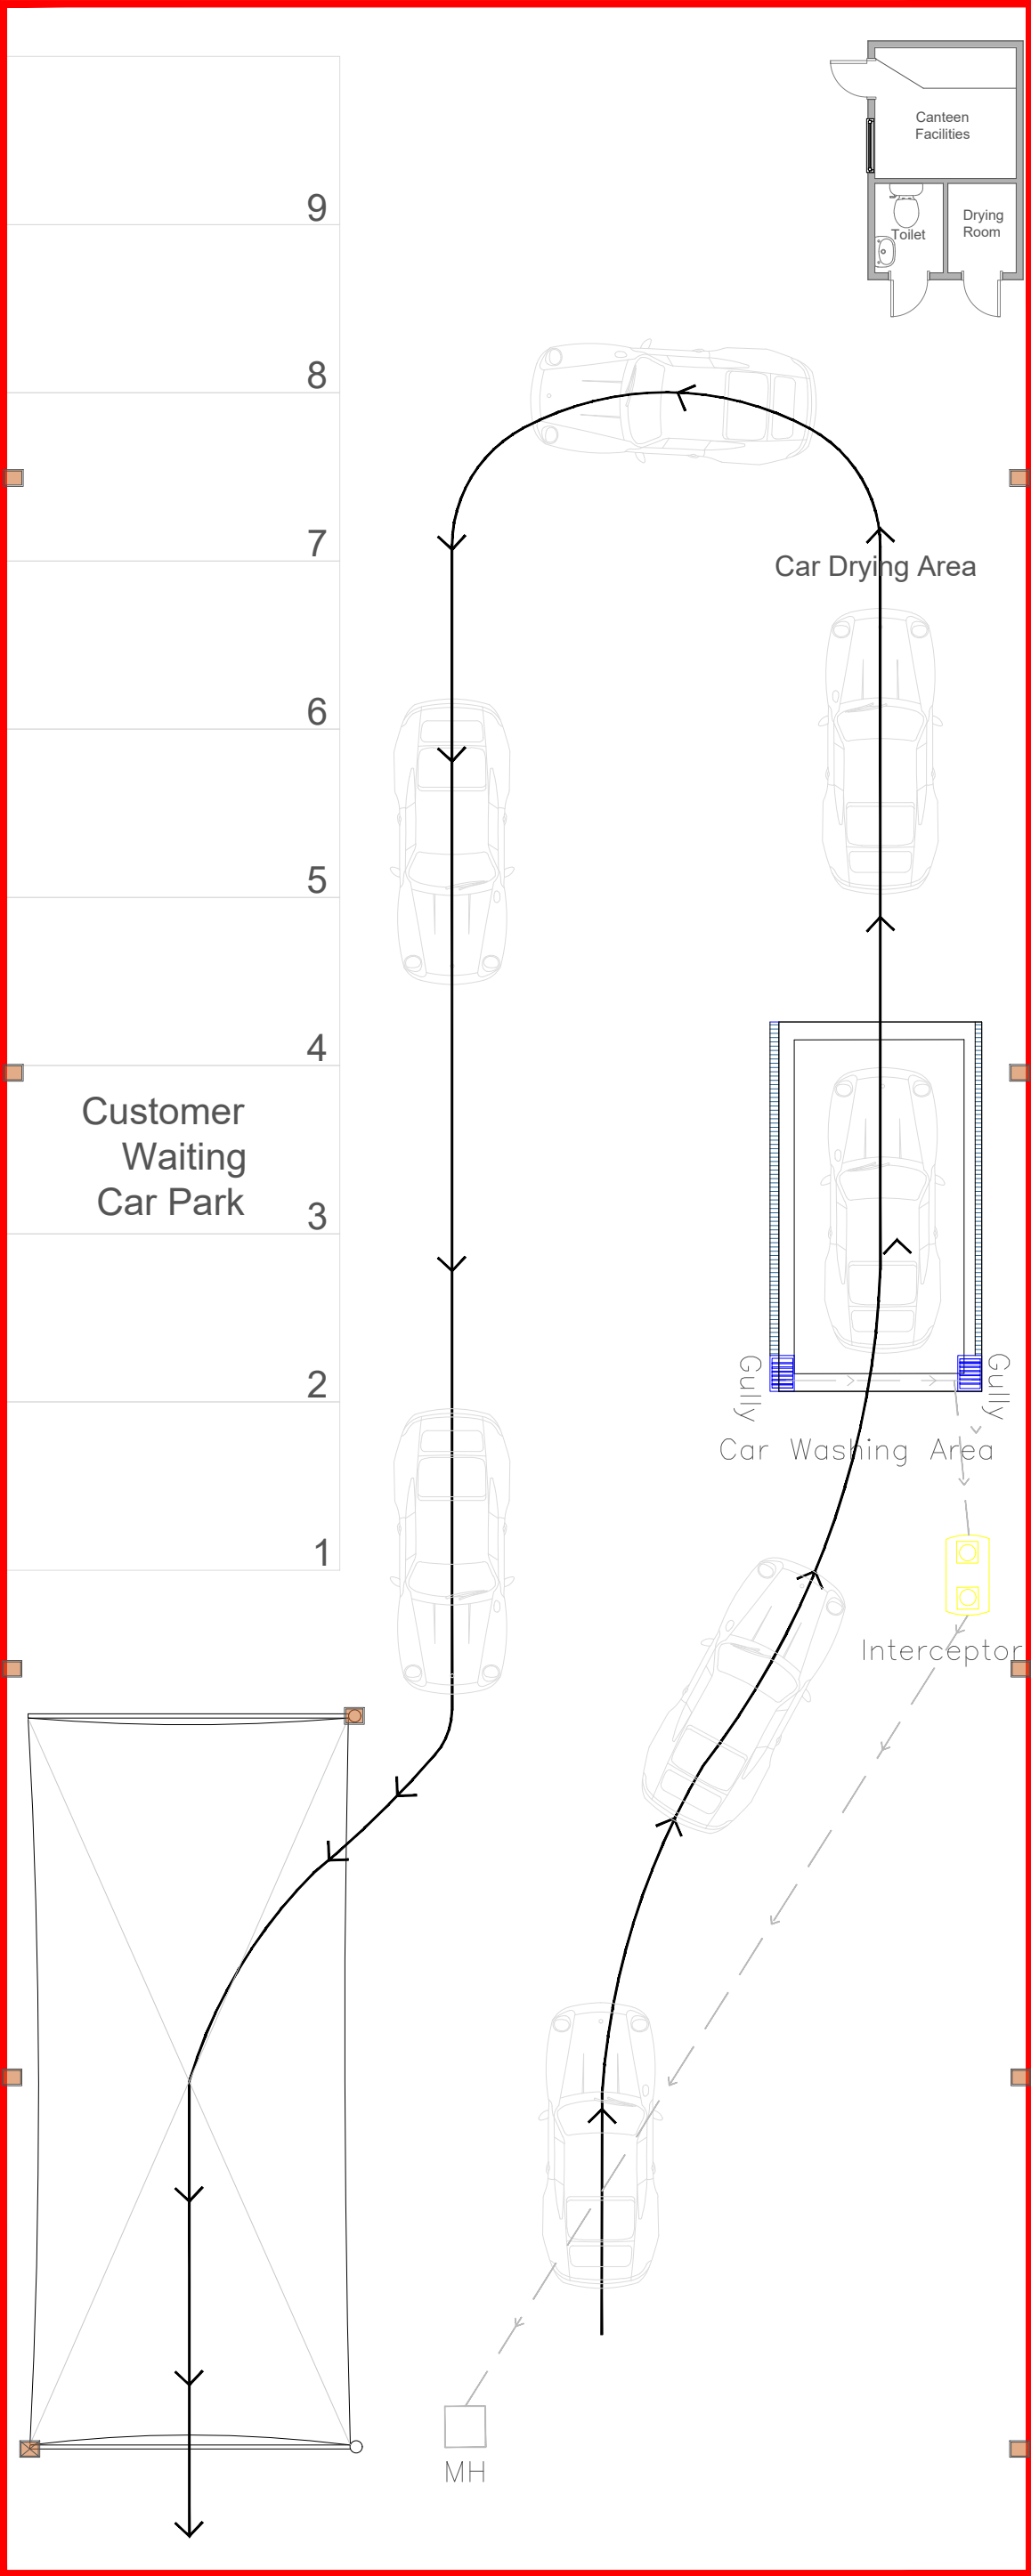

Key:

LED 70W Slimline Floodlights
296 x 248 mm

Note: All lights are facing downwards.
Please refer to product specification
document submitted for additional
information.


Notes:

- NOTES:
- Do not scale from this drawing.
 - All dimensions to be verified on site and is in mm.
 - Builder to verify all dimensions, heights and levels prior to commencement of work.
 - All documents shall be checked to ensure that they are compatible by the contractor before construction commences. In the event of apparent ambiguity or contradiction the engineer and/ or architect shall be notified immediately.
 - The contractor in preparing his estimate shall visit the site and acquaint himself with the problems involved.
 - The contractor shall issue all statutory notices to the local Authority during progress and completion of works.


1:100



1:1250

 

LOCATION PLAN 1:1250

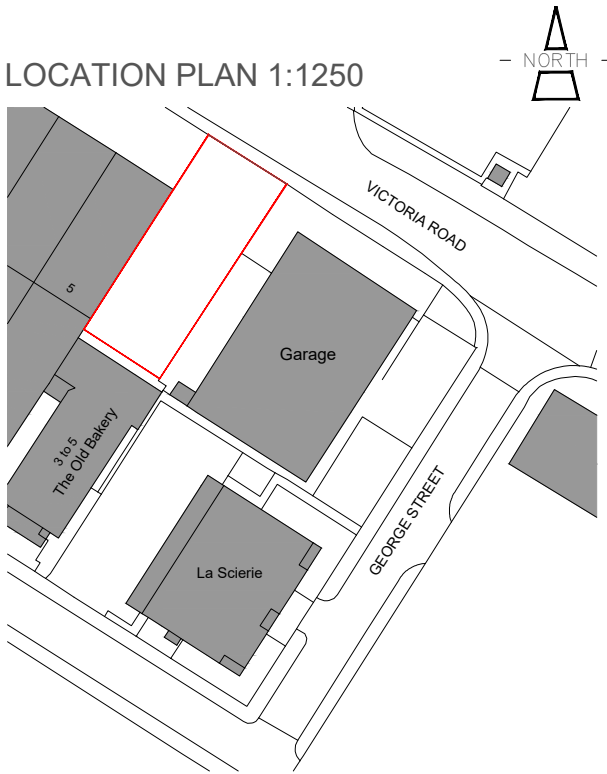

A	REV	DESCRIPTION	BY	DATE
STATUS: Planning				



Whitehall Place Ltd
47 The Terrace
Gravesend, Kent
DA12 2DL
info@barronedwards.co.uk
www.barronedwards.co.uk

SITE:	Land Beside Walting Tyres Victoria Road Ashford, Kent TN23 7HJ		
TITLE:	Existing Site Layout Proposed Site Layout Site Location Plan		

SCALE AT A2: 1:100, 1:1250	DATE: 12/12/19	DRAWN: GK
PROJECT NO: VR-A	DRAWING NO: 001	REVISION: A