


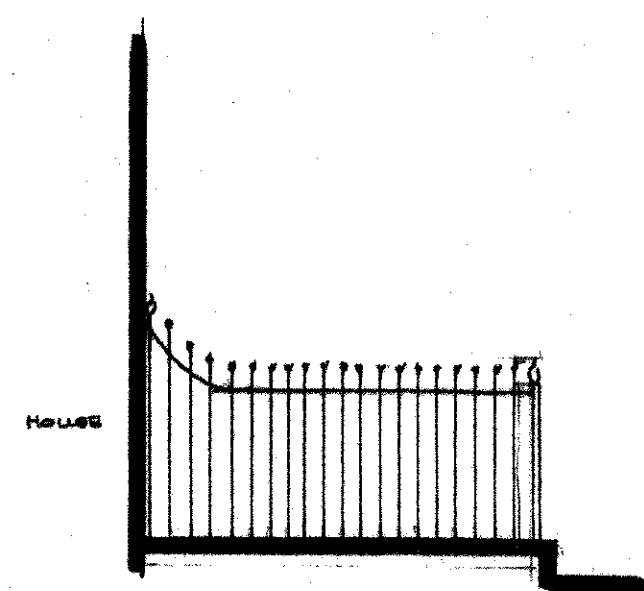


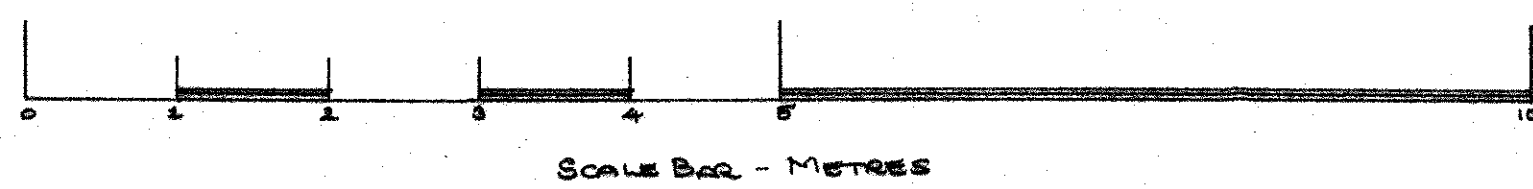


EXISTING EAST

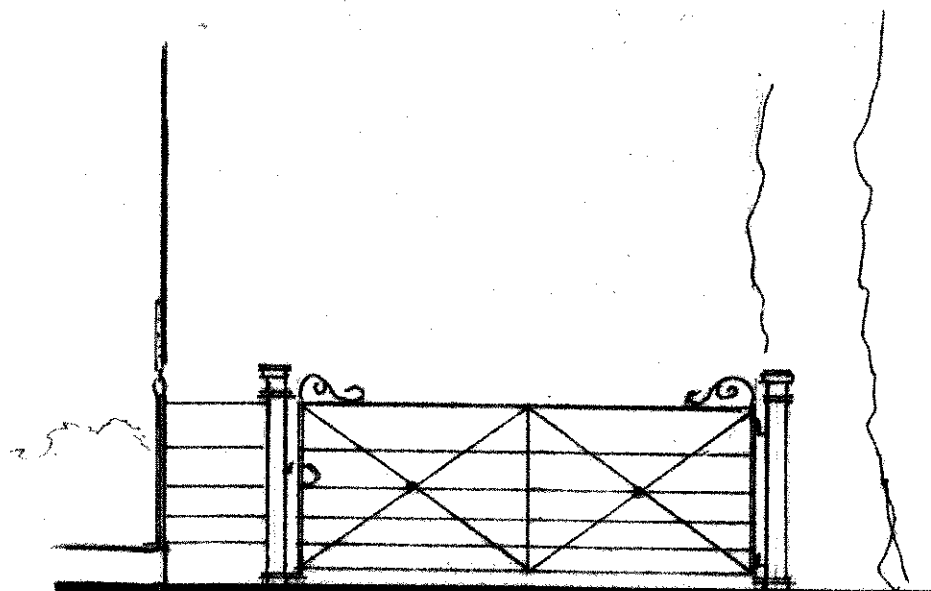


EXISTING NORTH

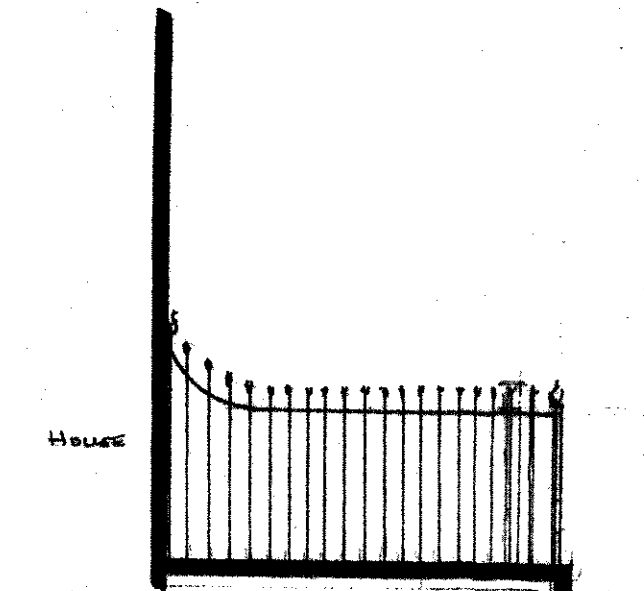


PROPOSED EAST

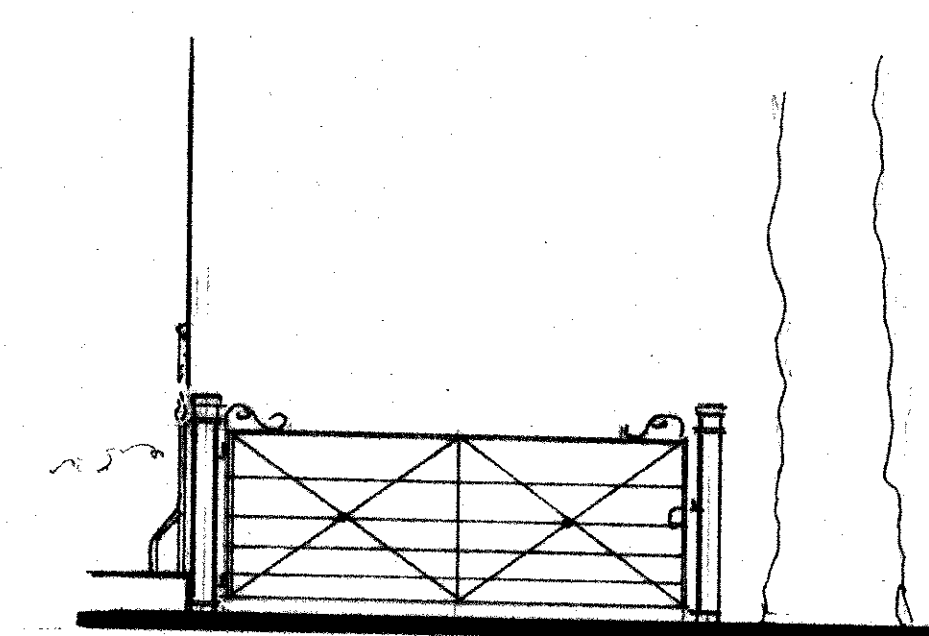


PROPOSED NORTH

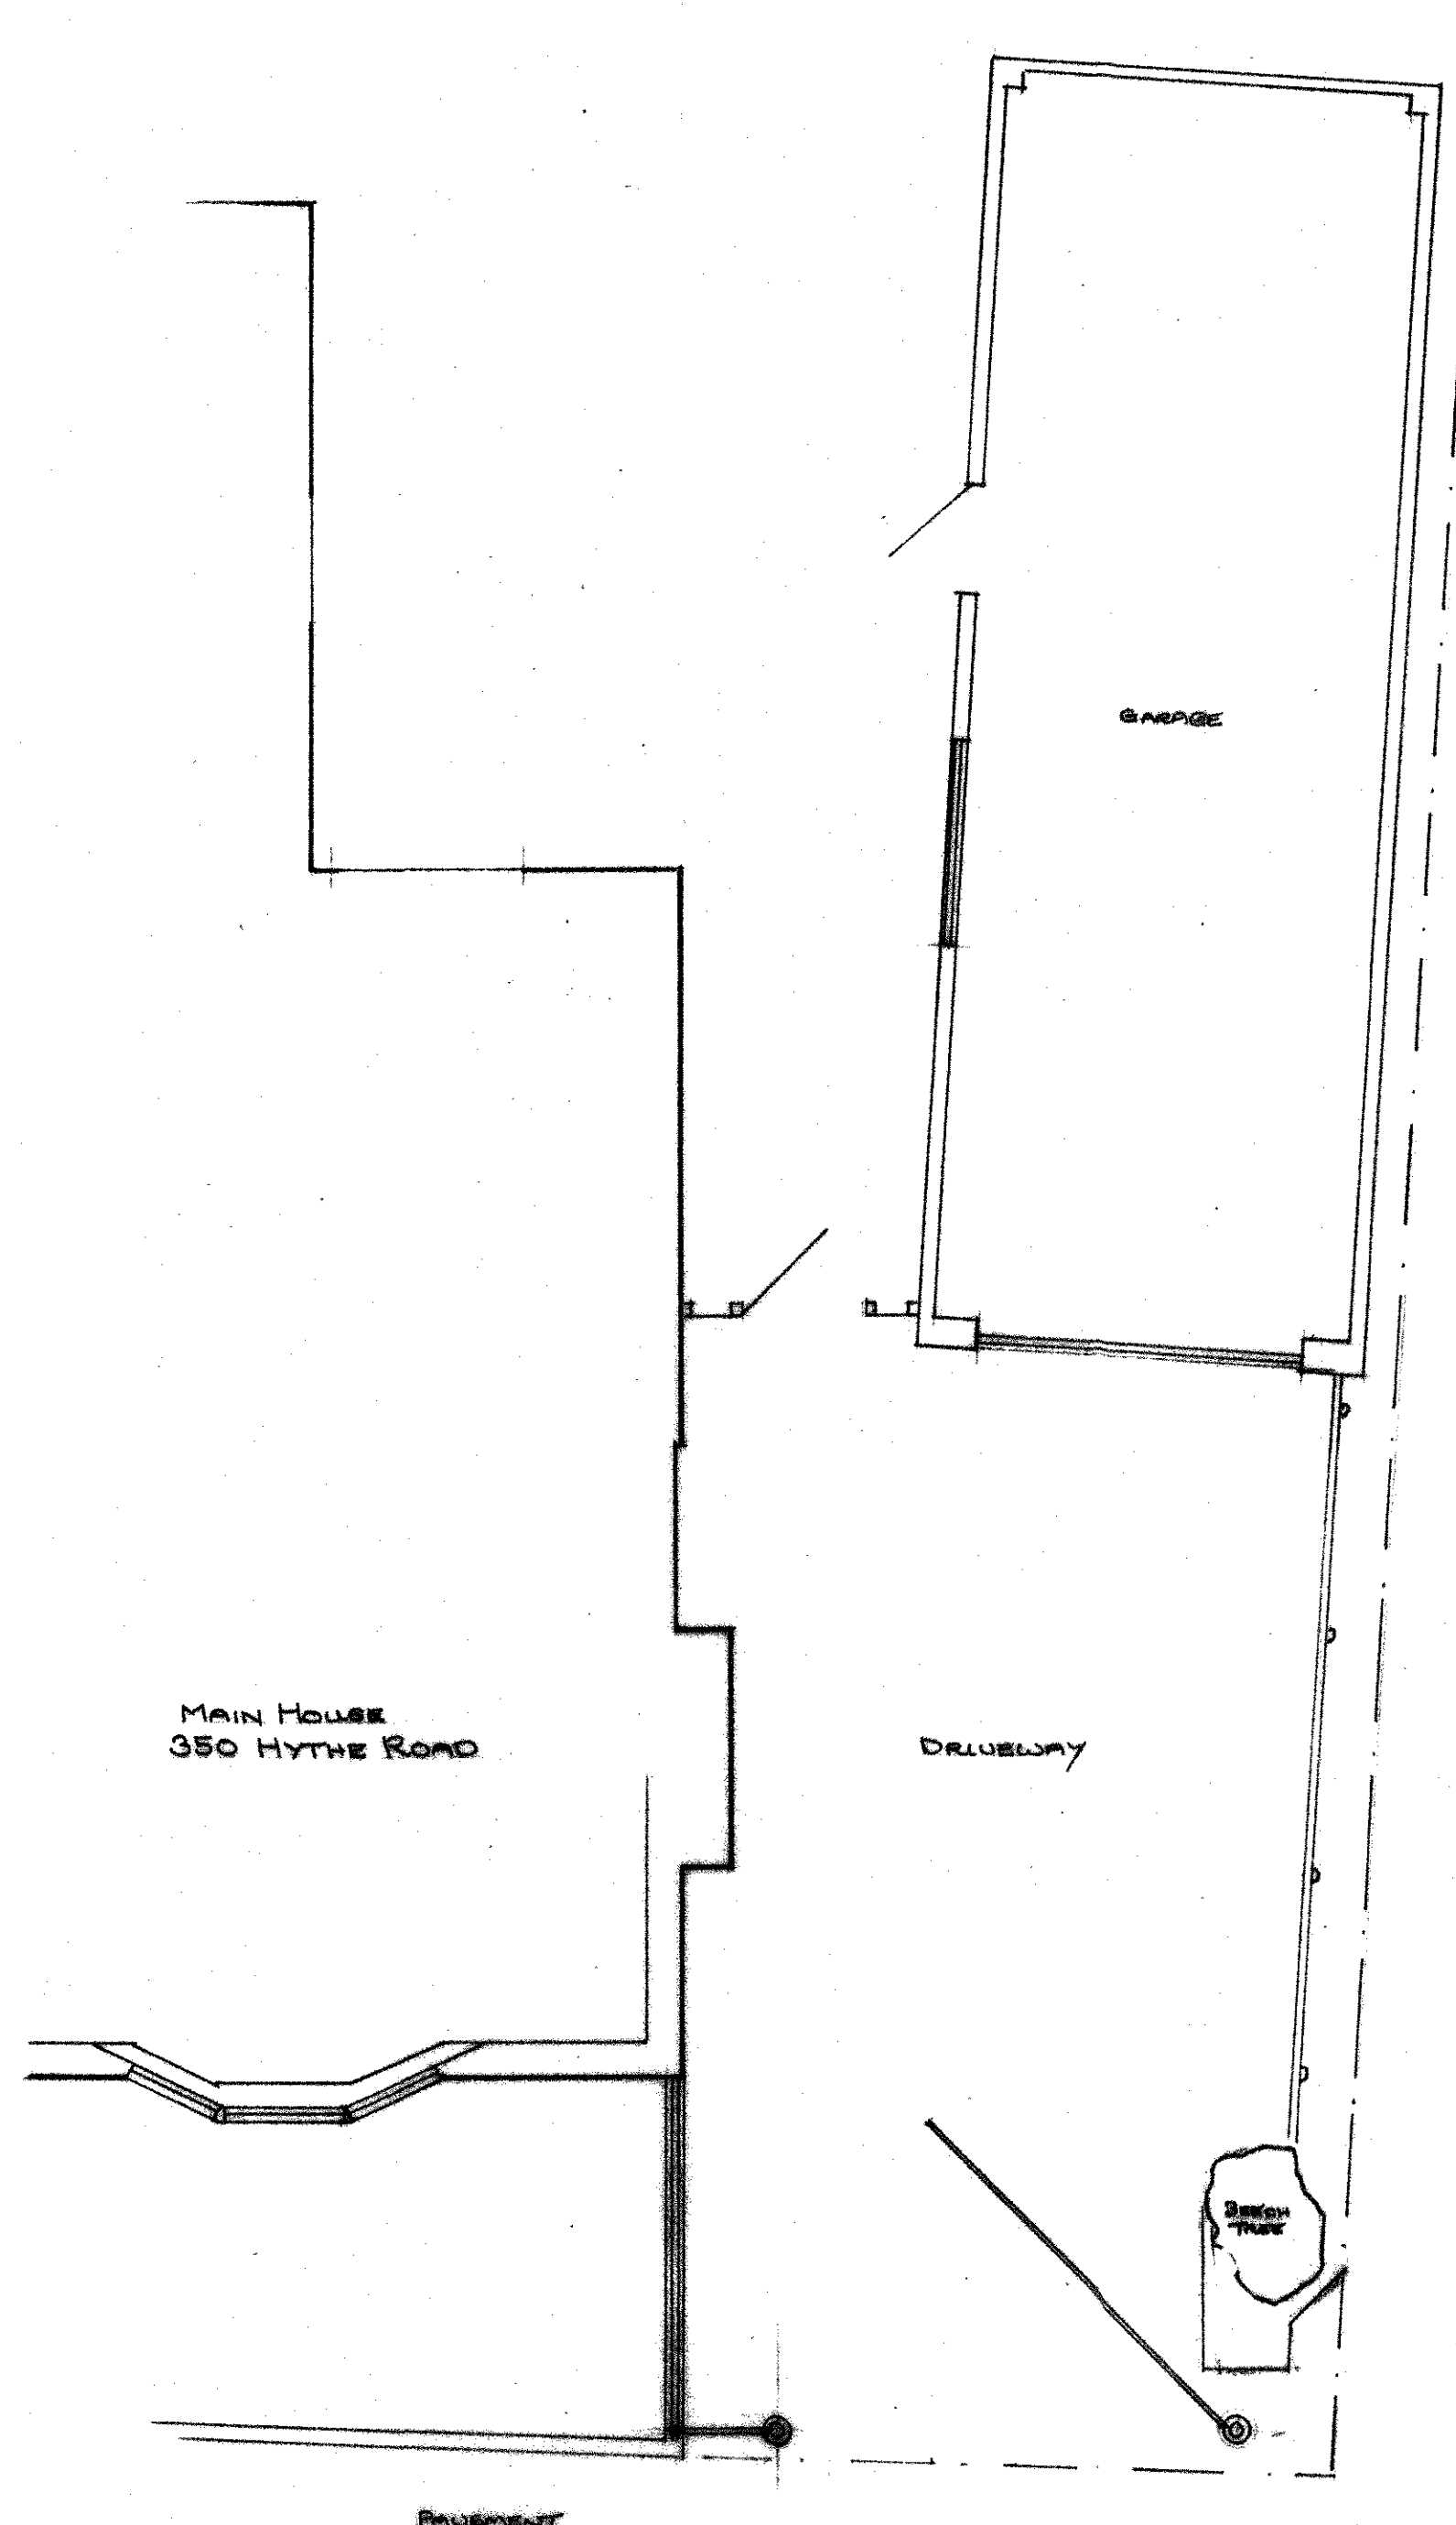

ORIGINAL EXISTING PLAN

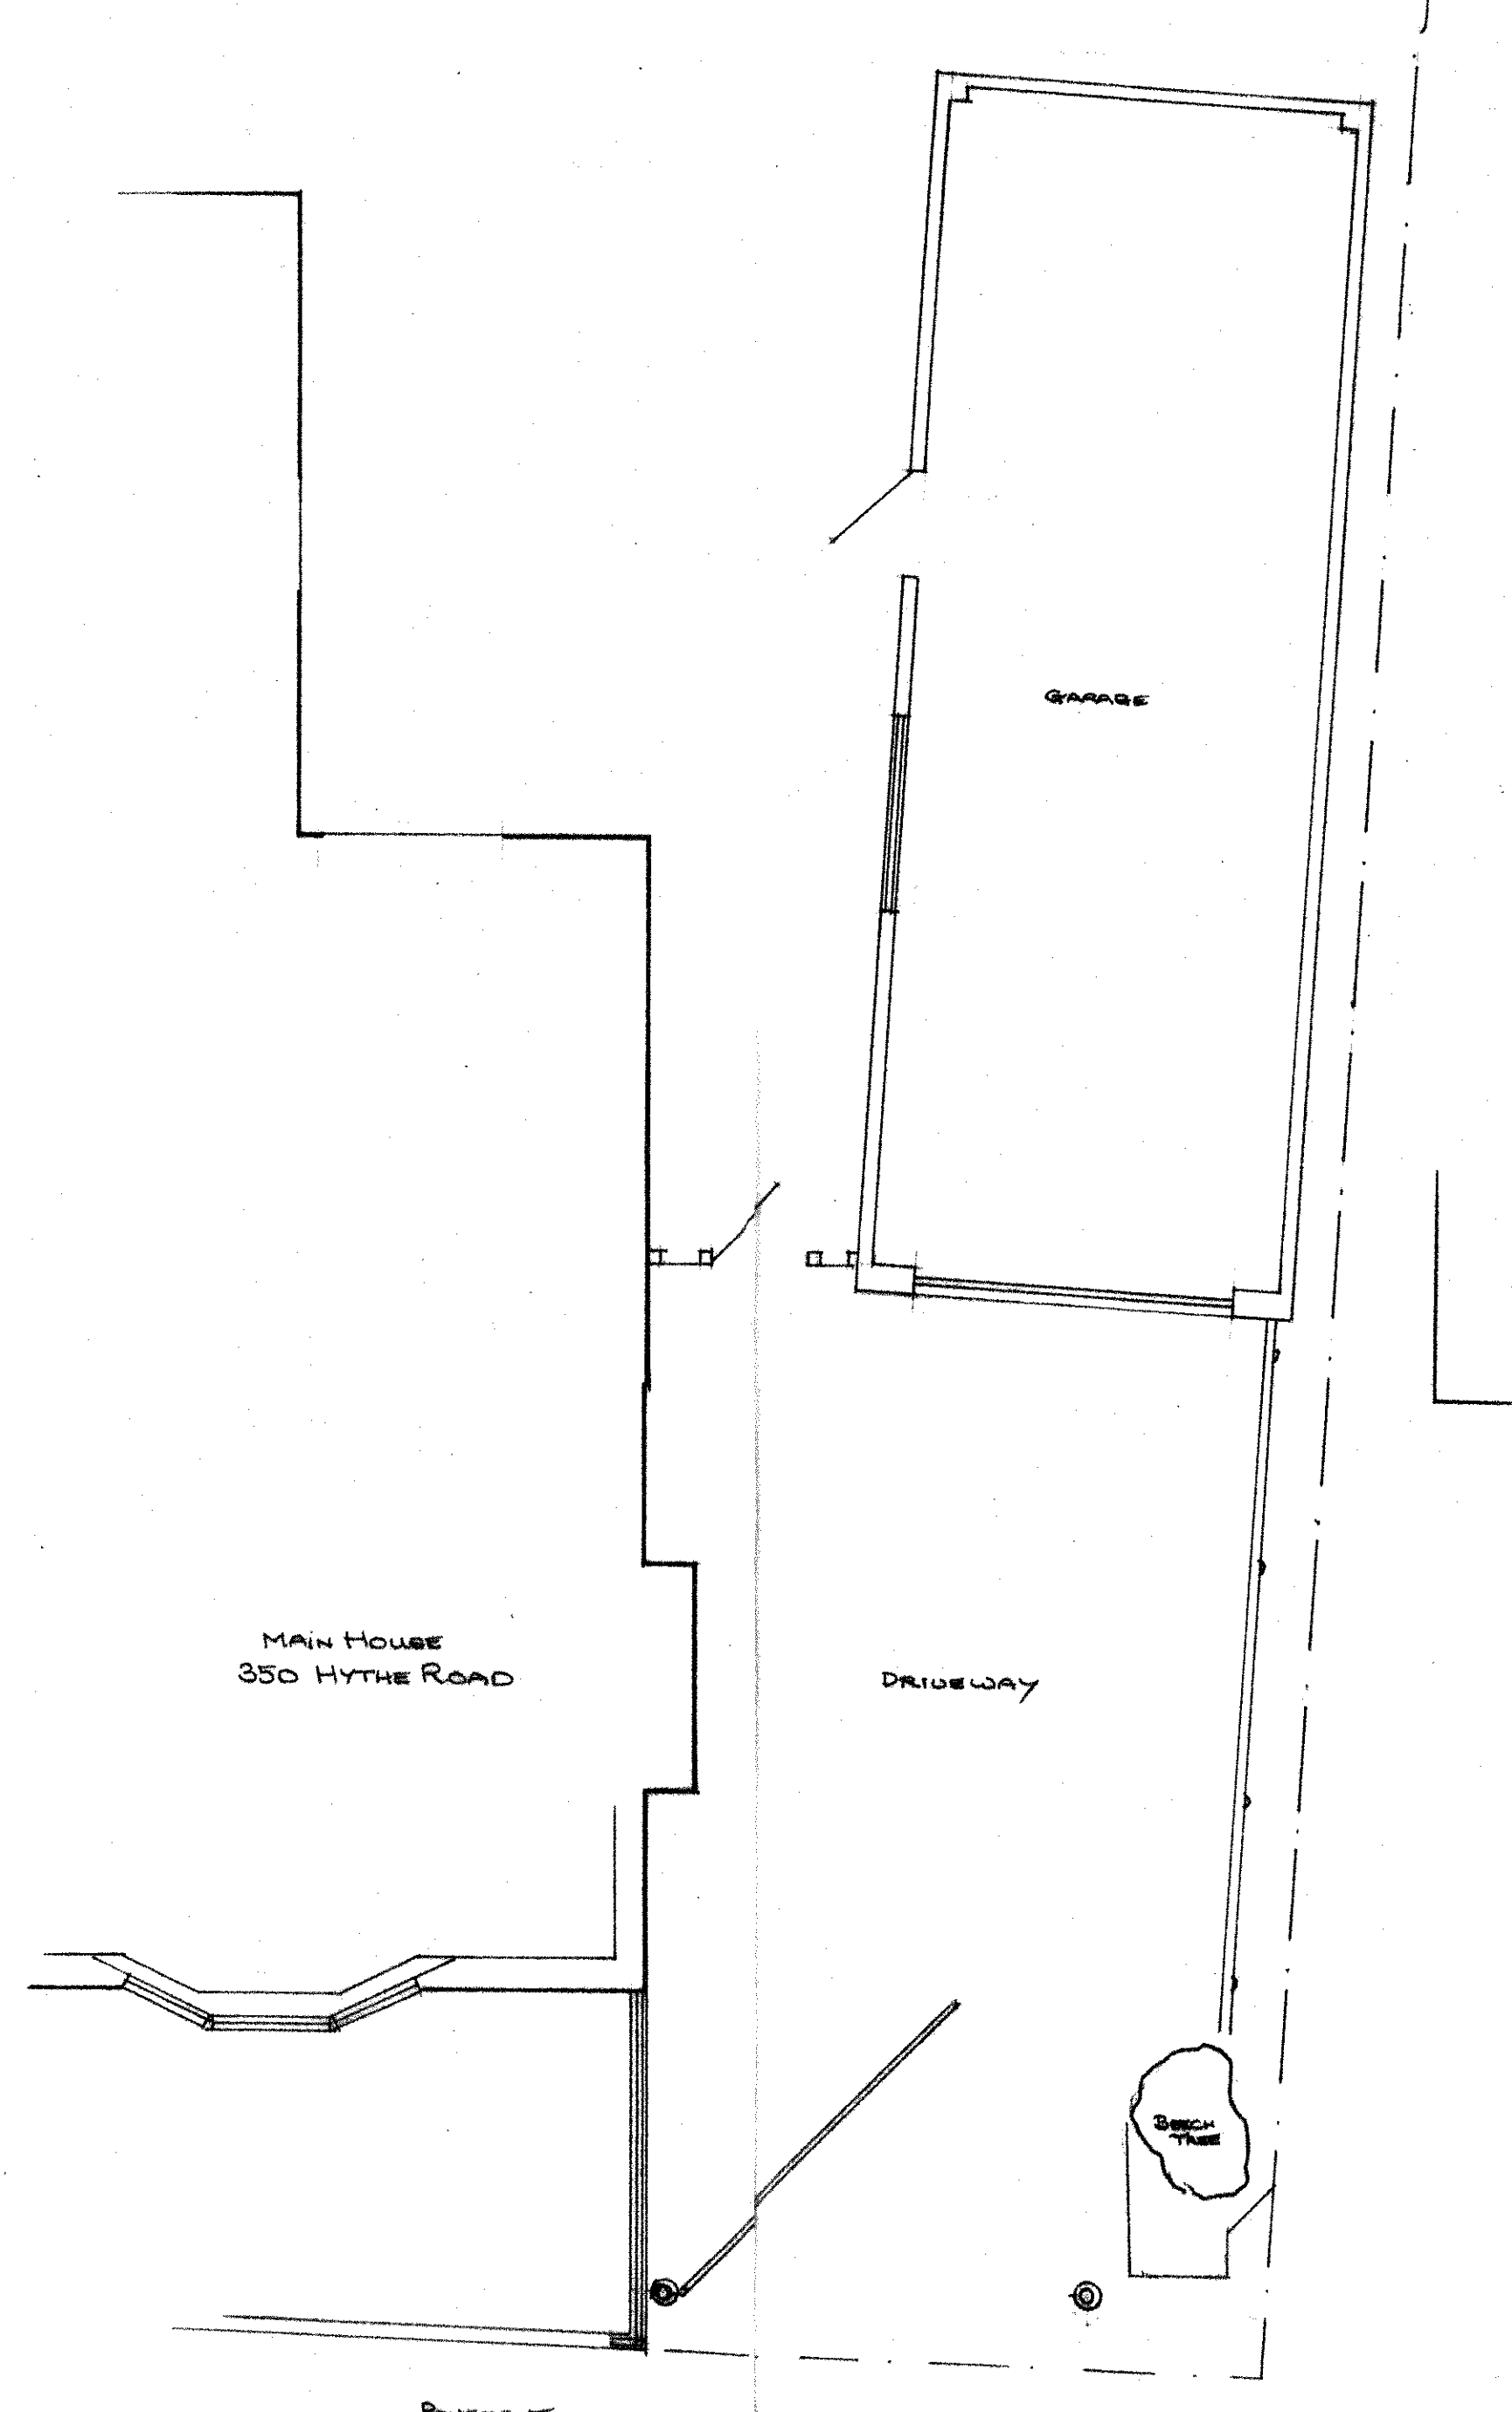

PROPOSED PLAN

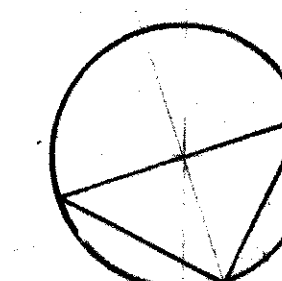

DRAWING No: BLS/844/08 DATE: July 2020	TITLE EXISTING AND PROPOSED REINSTATEMENT OF LORRAINE 1200 GATES, FENCES & RAILINGS
NOTES BASED ON DRAW By T. ELLIS	ADDRESS THE FIRS 350 HYTHE ROAD WILLESBOROUGH ASHFORD KENT. TN24 0QH
	SCALE 1:50 @ A1
	BRIAN WILLMORE ARCHITECTURAL DESIGN © 2008 399 BUTTON ROAD MAIDSTONE KENT ME15 9BX TELEPHONE: 01622-677827