


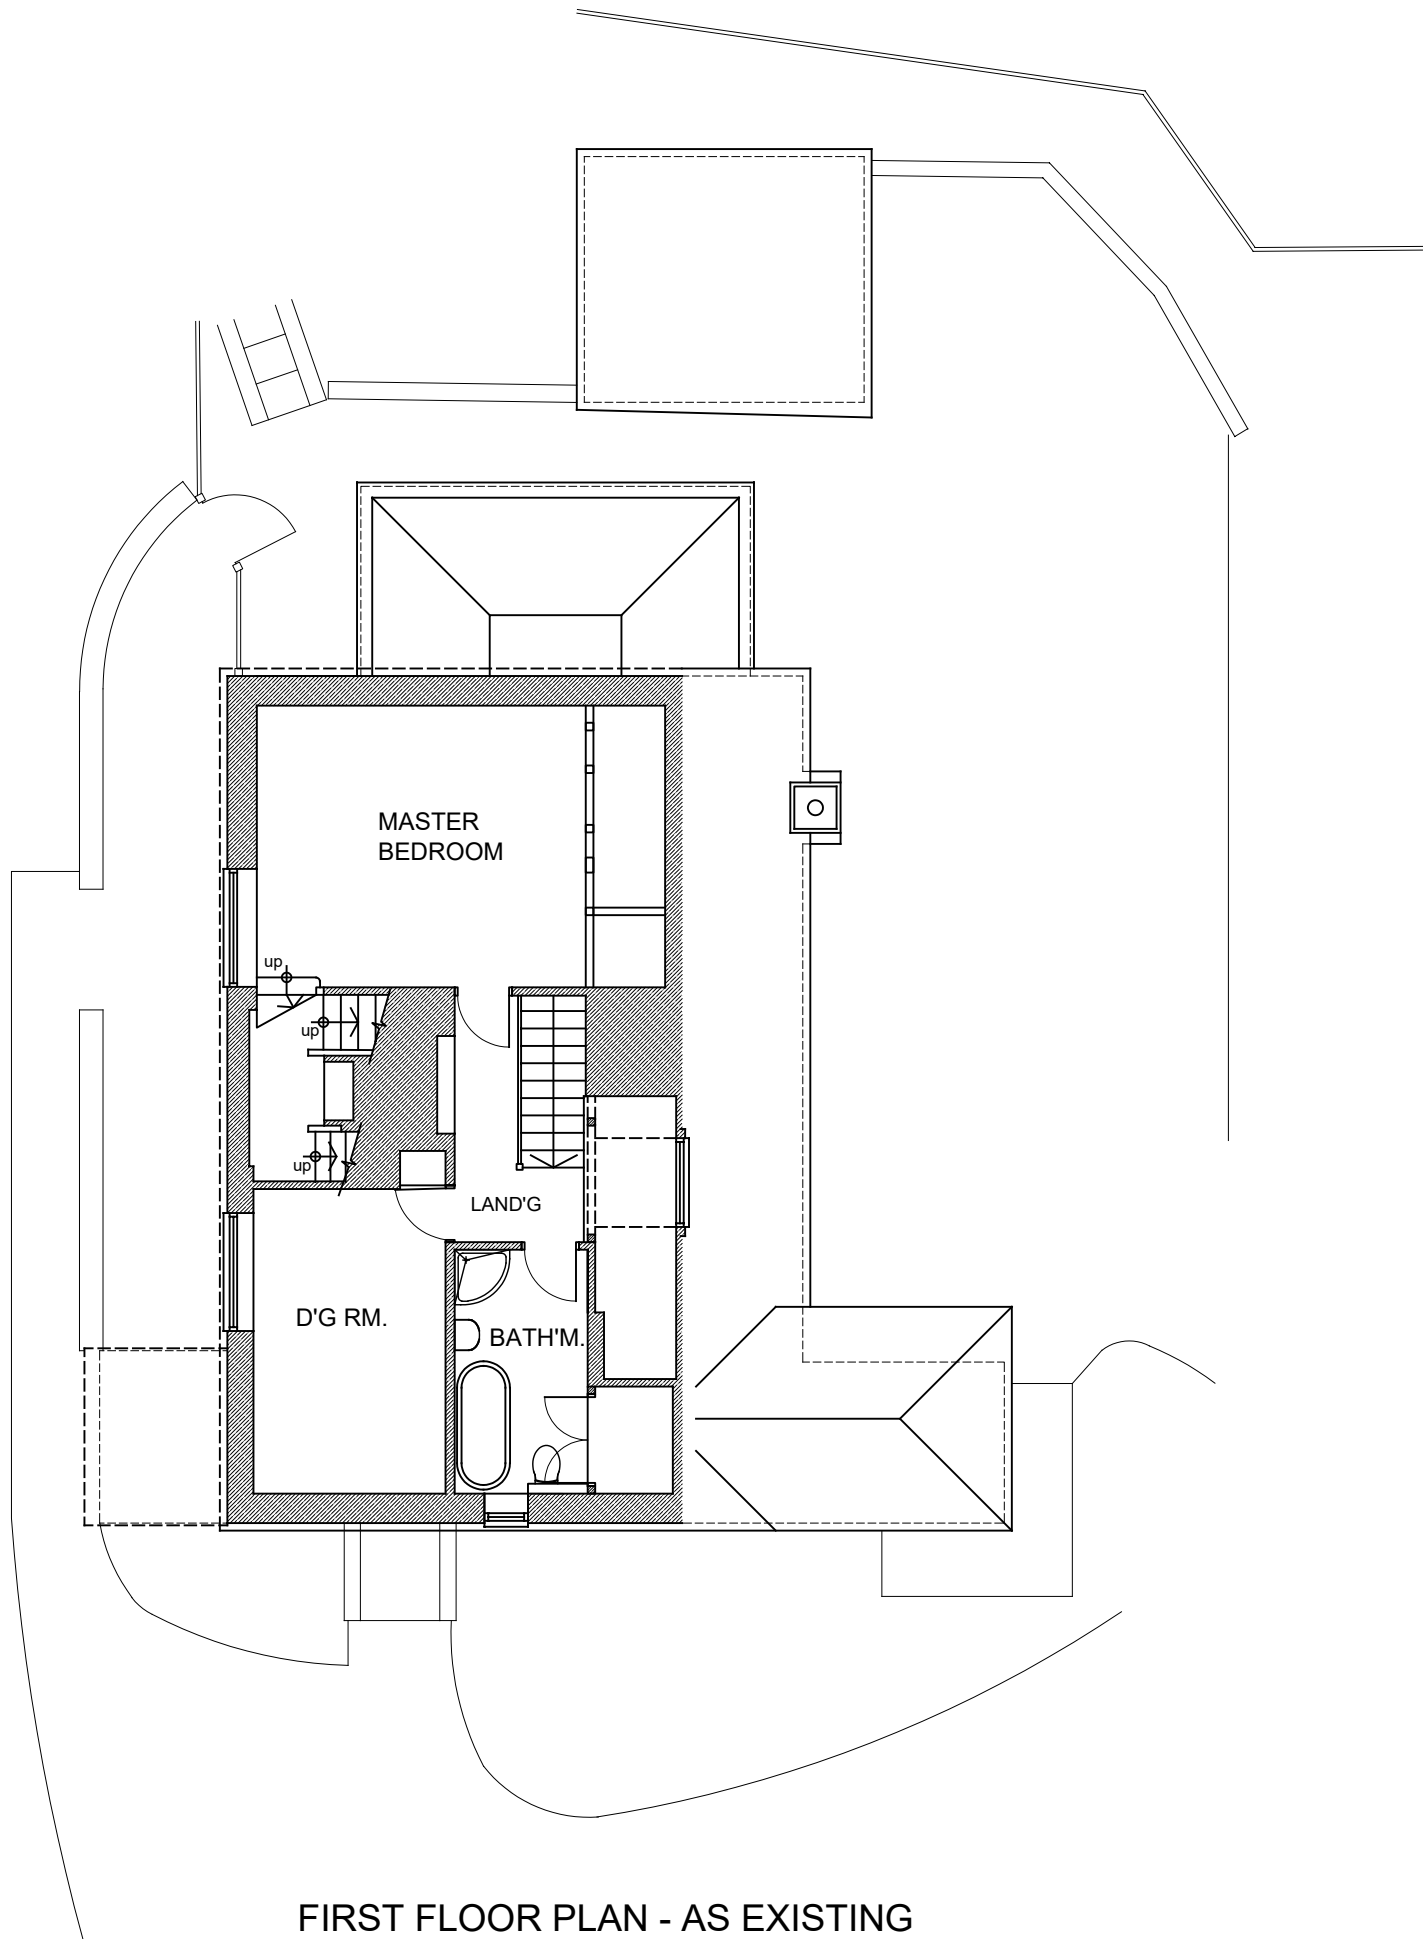

FIRST FLOOR PLAN - AS EXISTING

SCALE BAR 1:100

