


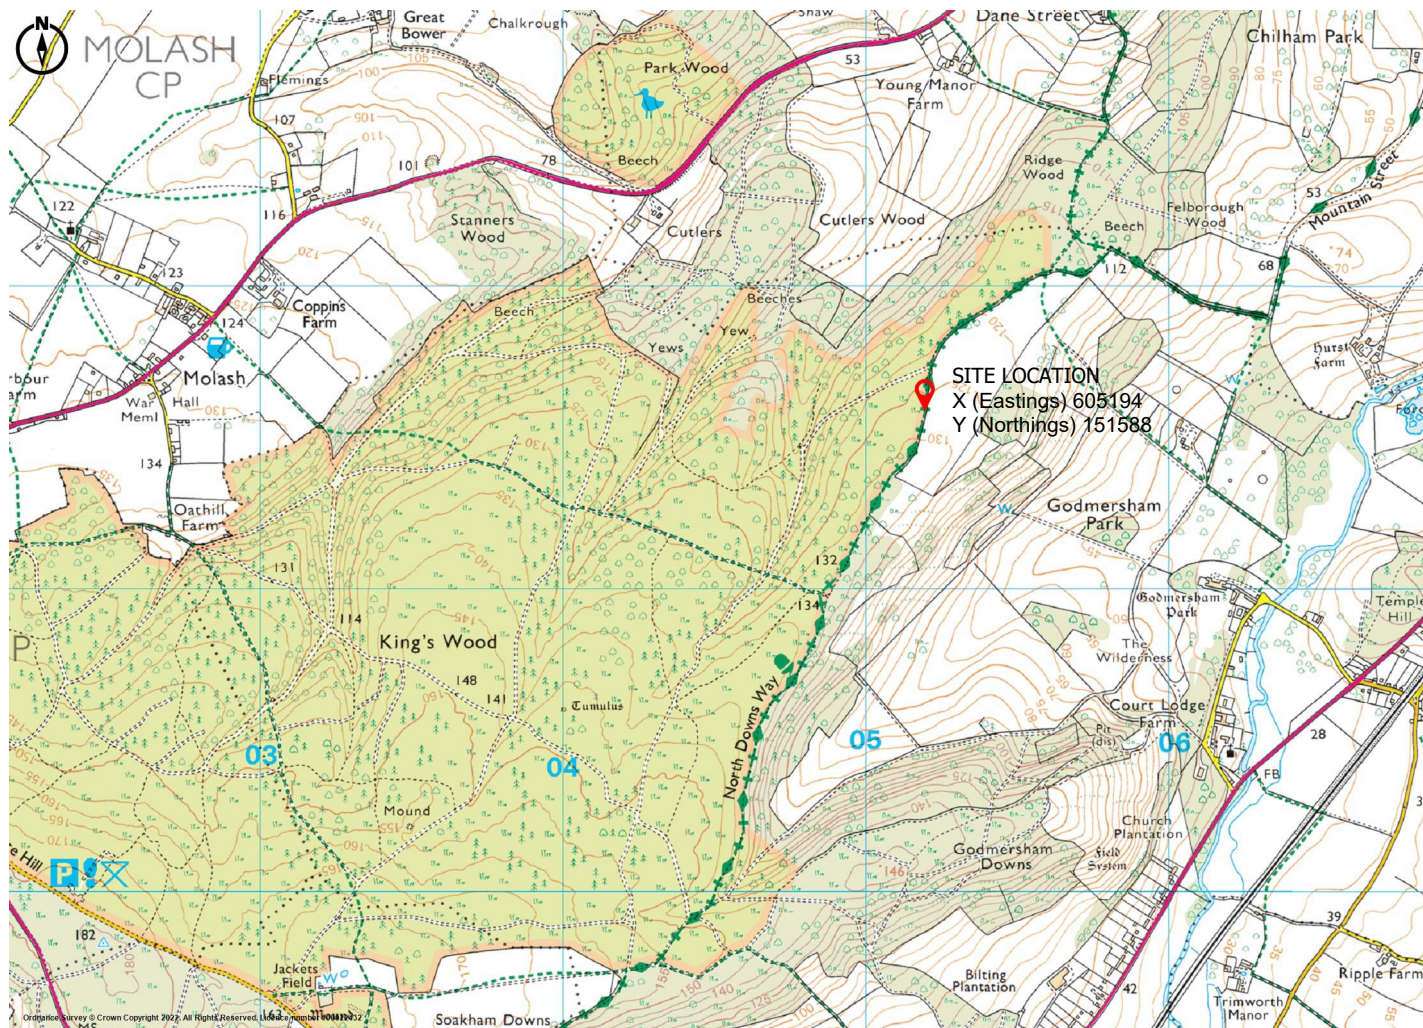

Site Description: Located on the North Downs Way National Trail within the Forestry England King's Wood estate. The first view of the Canterbury Cathedral Spires over seven miles away through the trees over Godmersham Park.
X (Easting) 605194, Y (Northing) 151588
Latitude 51.226586, Longitude 0.93740194
Access and parking from Mountain St, Chilham. CT4 SDG.

© COPYRIGHT : TCHONOVA + LA ROI LIMITED, Ordnance Survey Crown Copyright 2022.

SCALE 1:25000	SIZE A4	DATE 25.08.22	STATUS CO_PL_001	DRAWING TITLE LOCATION PLAN A
DRAWN MLR	REV 00	STATUS CODE PL	STATUS PLANNING	PROJECT COPPICE ORATORY
Web: http://www.tchonovalaroi.com Email: matthijs@tchonovalaroi.com				CLIENT KENT DOWNS AONB
4 Pickwick House, 20 Ebenezer Street, N1 7NP London				TCHONOVA + LA ROI LIMITED