



0 1 2 3 4 5
 scale bar 1:100 @ A4

PROPOSED ELEVATIONS.
 PROPOSED TWO STOREY REAR EXTENSION AND CONVERSION TO FLATS AT
 11 HUNTER ROAD, WILLESBOROUGH, ASHFORD, KENT. TN24 0RY
 DRAWING No: 191121/05. Scale: 1:100.


**THESE DRAWINGS AND SPECIFICATION FOR TOWN AND COUNTRY PLANNING AND
 BUILDING REGULATION PURPOSES. NO PART OF PROPOSED BUILDINGS OR
 FOUNDATIONS TO ENCROACH ON ANY ADJOINING PROPERTY, UNLESS AS IDENTIFIED.
 THIS DRAWING AND SPECIFICATION ARE COPYRIGHT AND MUST NOT BE COPIED
 REDRAWN OR REPRODUCED IN ANY WAY OR FORM, IN PART OR WHOLE, WITHOUT
 PRIOR WRITTEN CONSENT. ALL DIMENSIONS TO BE CHECKED AND VERIFIED ON SITE.**

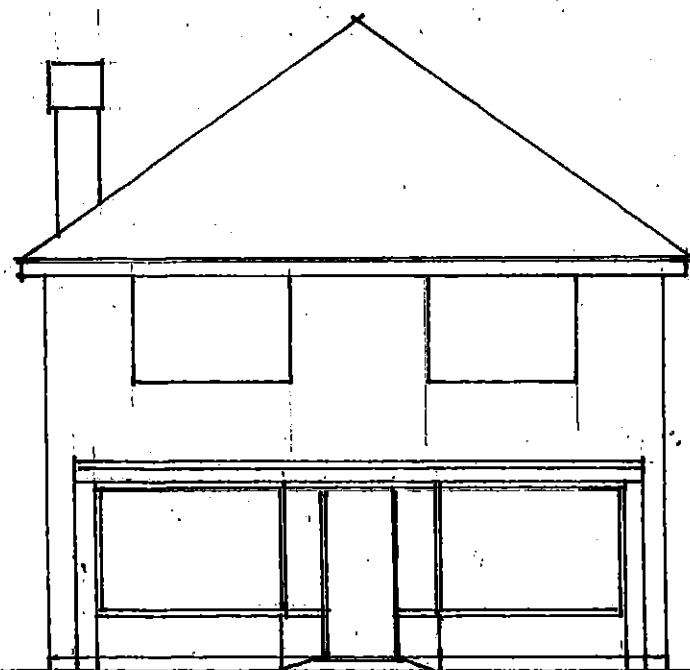


east.

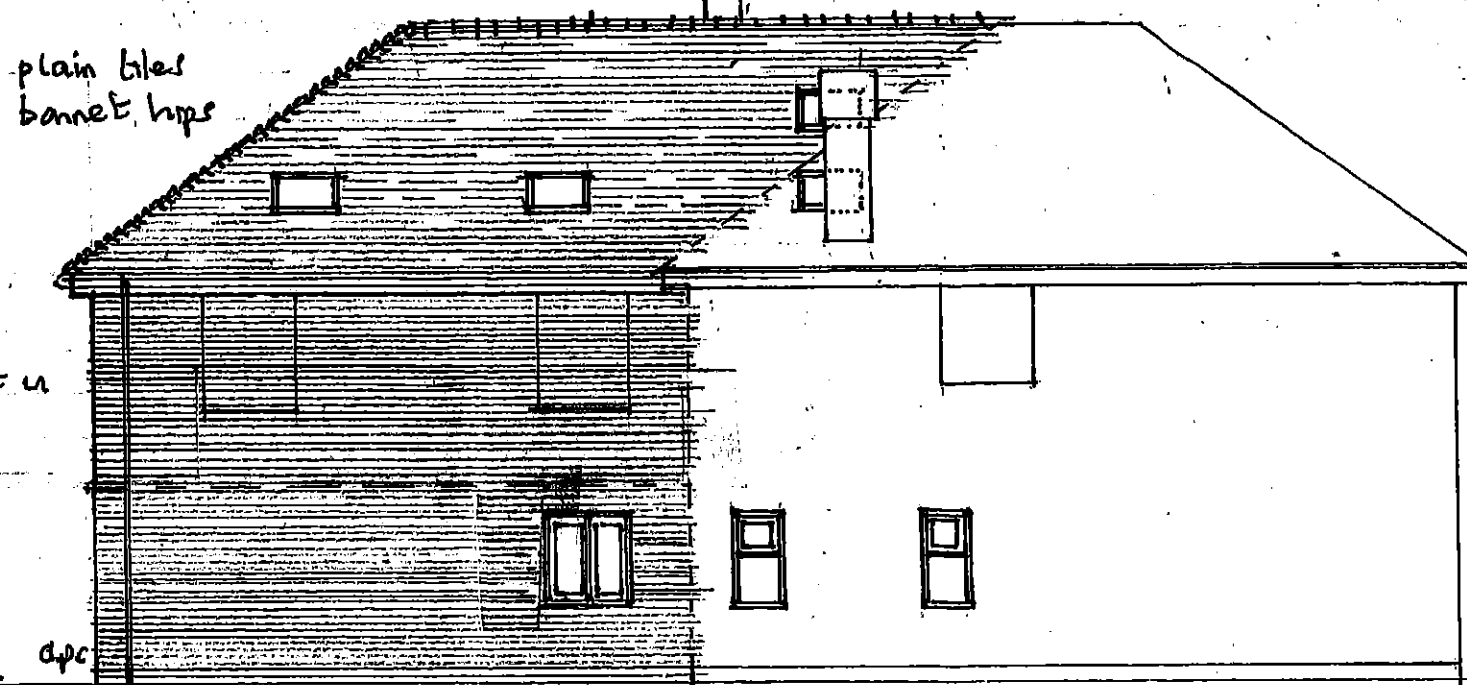

south.

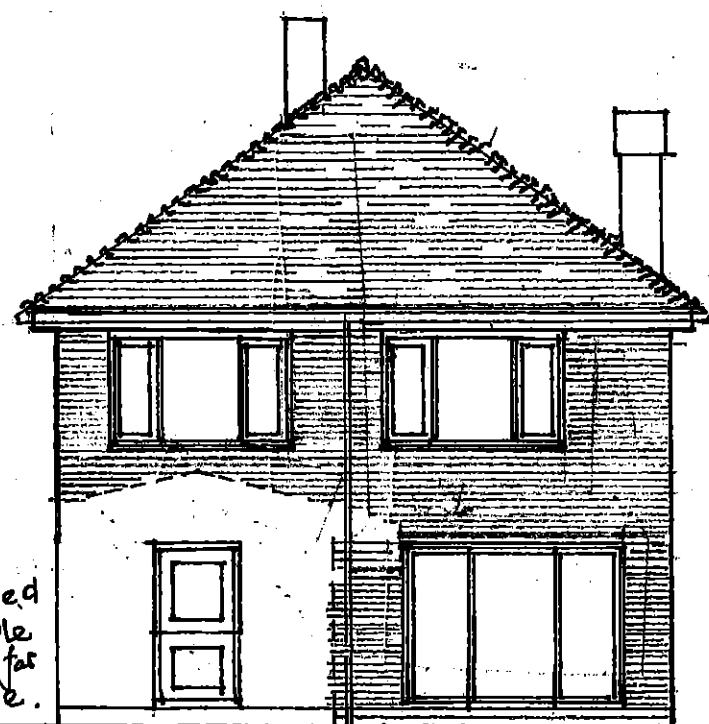

west.

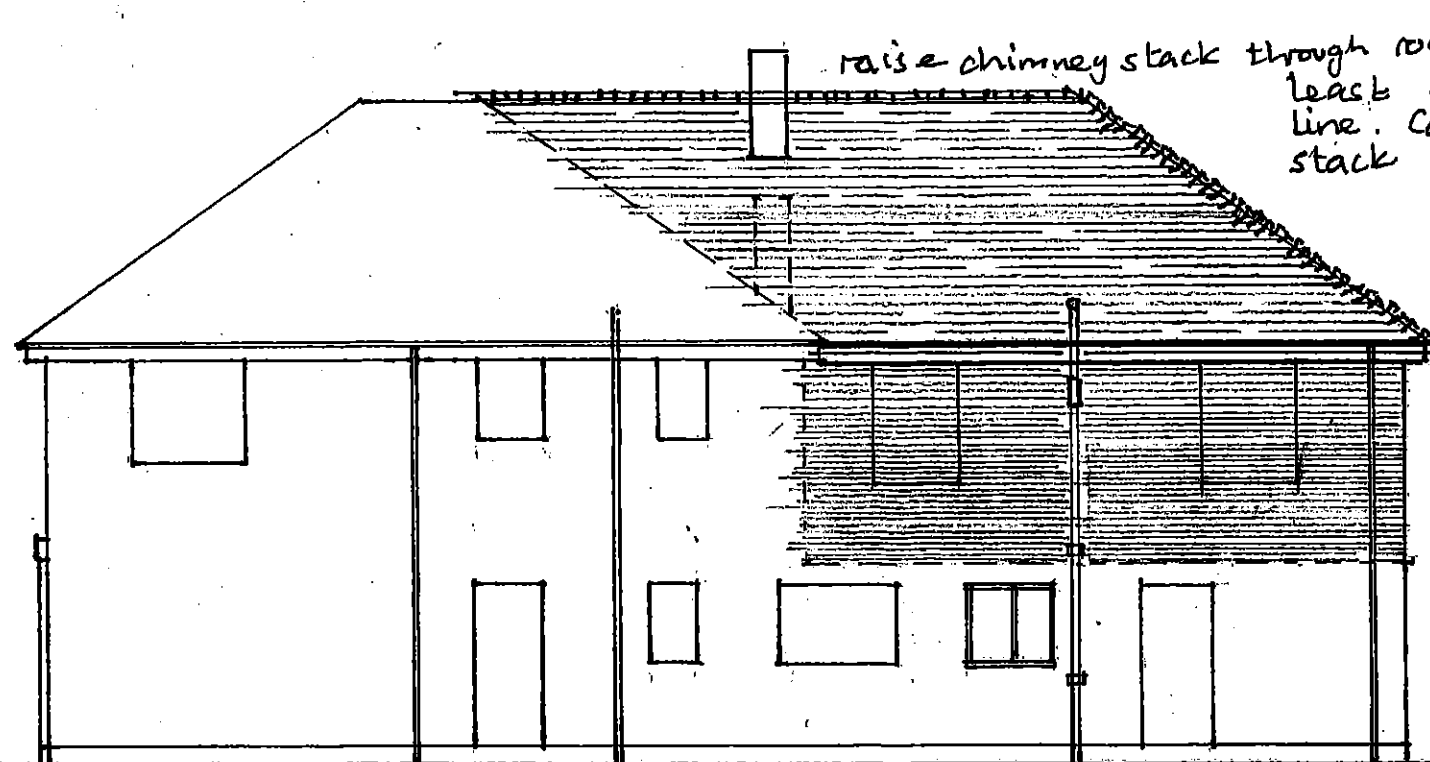

north.