1 Existing front elevation
1 : 100

2 Existing rear elevation
1 : 100

3 Existing rear elevation of shed/garage
1 : 100

4 Existing side elevation 1
1 : 100

5 Existing side elevation of garage
1 : 100

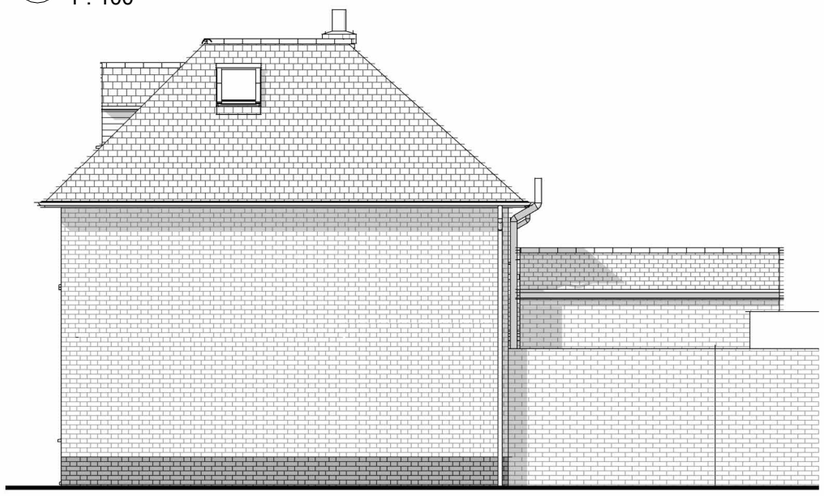

6 Existing side elevation 2
1 : 100

This line measures 100mm when this drawing is printed @A3

Revision Schedule

No	Date	Description
A	22/08/25	First issue
B	24/10/25	Issued for planning
C	31/10/25	Details of rainwater harvesting, scale bar added

Notes:
Drawings are based on survey data and may not accurately represent what is physically present.

Do not scale from this drawing. All dimensions are to be verified on site before proceeding with the work.

All dimensions are in millimeters unless noted otherwise.

Spacemaker Architects shall be notified in writing of any discrepancies.

31/10/2025 19:06:58

0 1:100 4 m

Project
79 Bridge Street
Wye, TN25 5ED
Status
WS3 PLANNING
Drawing Title
Existing elevations
Date: 31/10/25
Scale: 1 : 100
Project - Originator - Drawing # - Revision:
4245-A-0530-C

28 Churchfield Way, Wye, Kent,
TN25 5EQ T 07906 383702
www.spacemakerarchitects.co.uk