



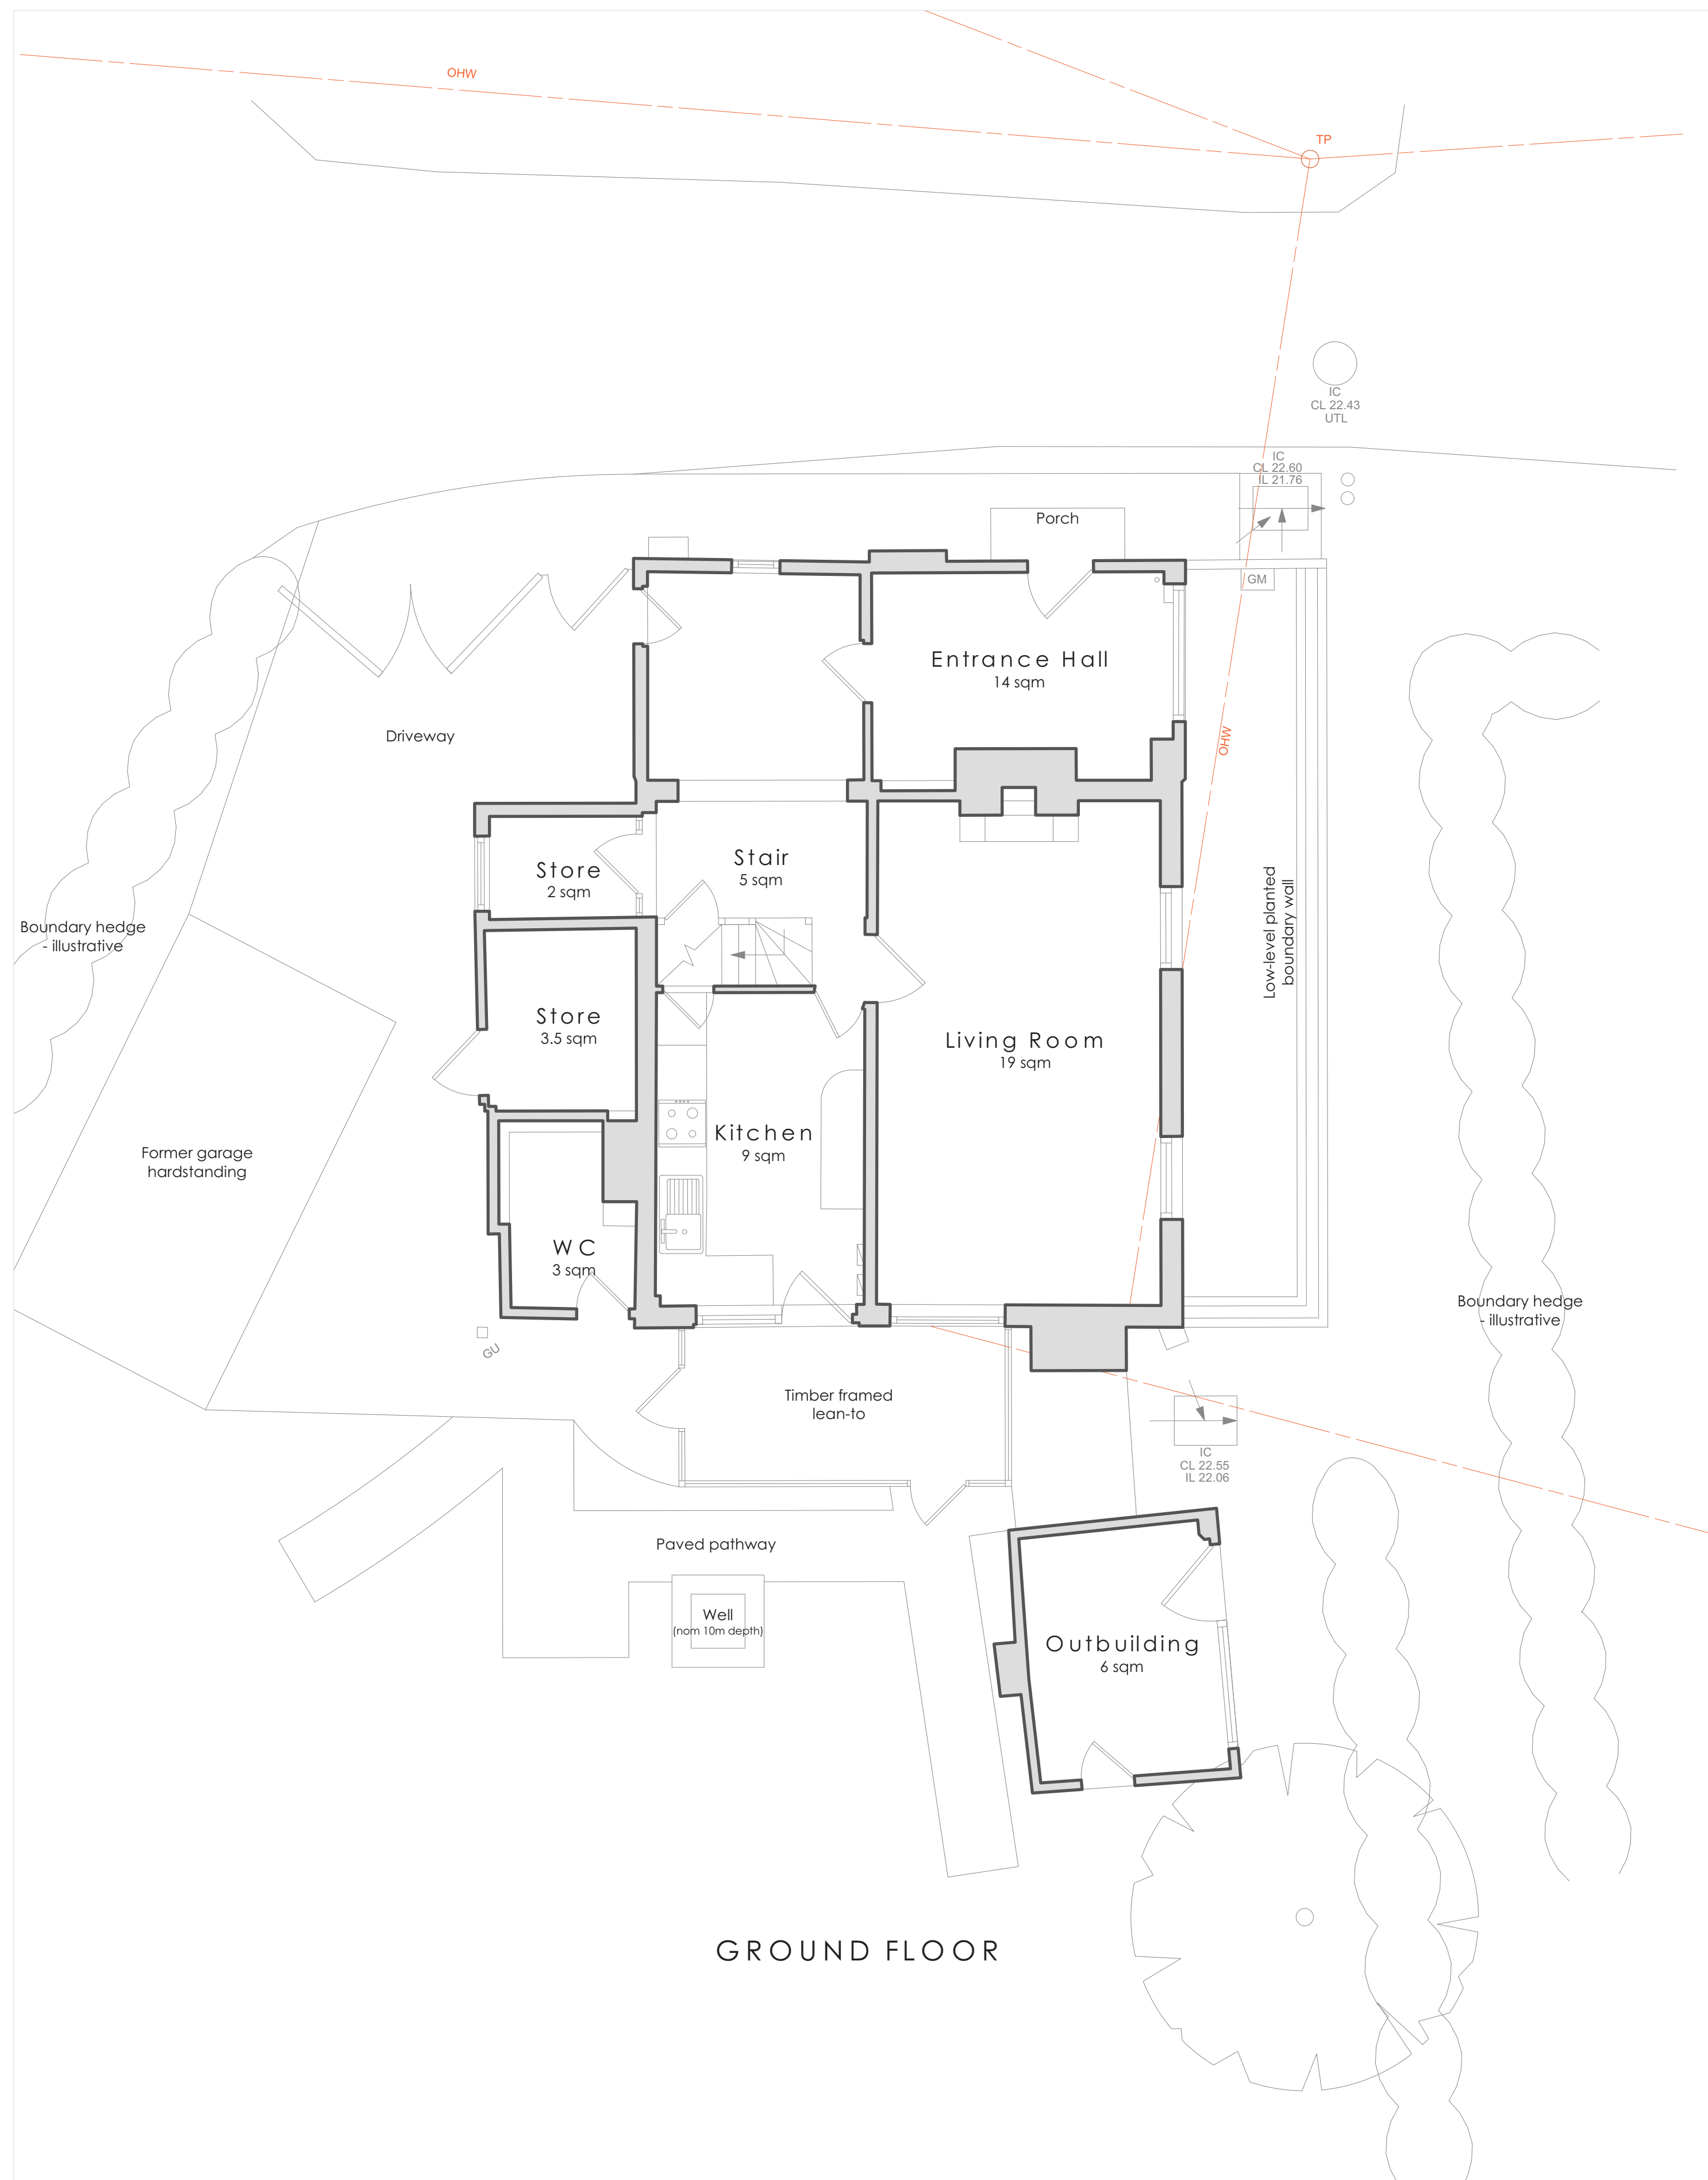

GROUND FLOOR

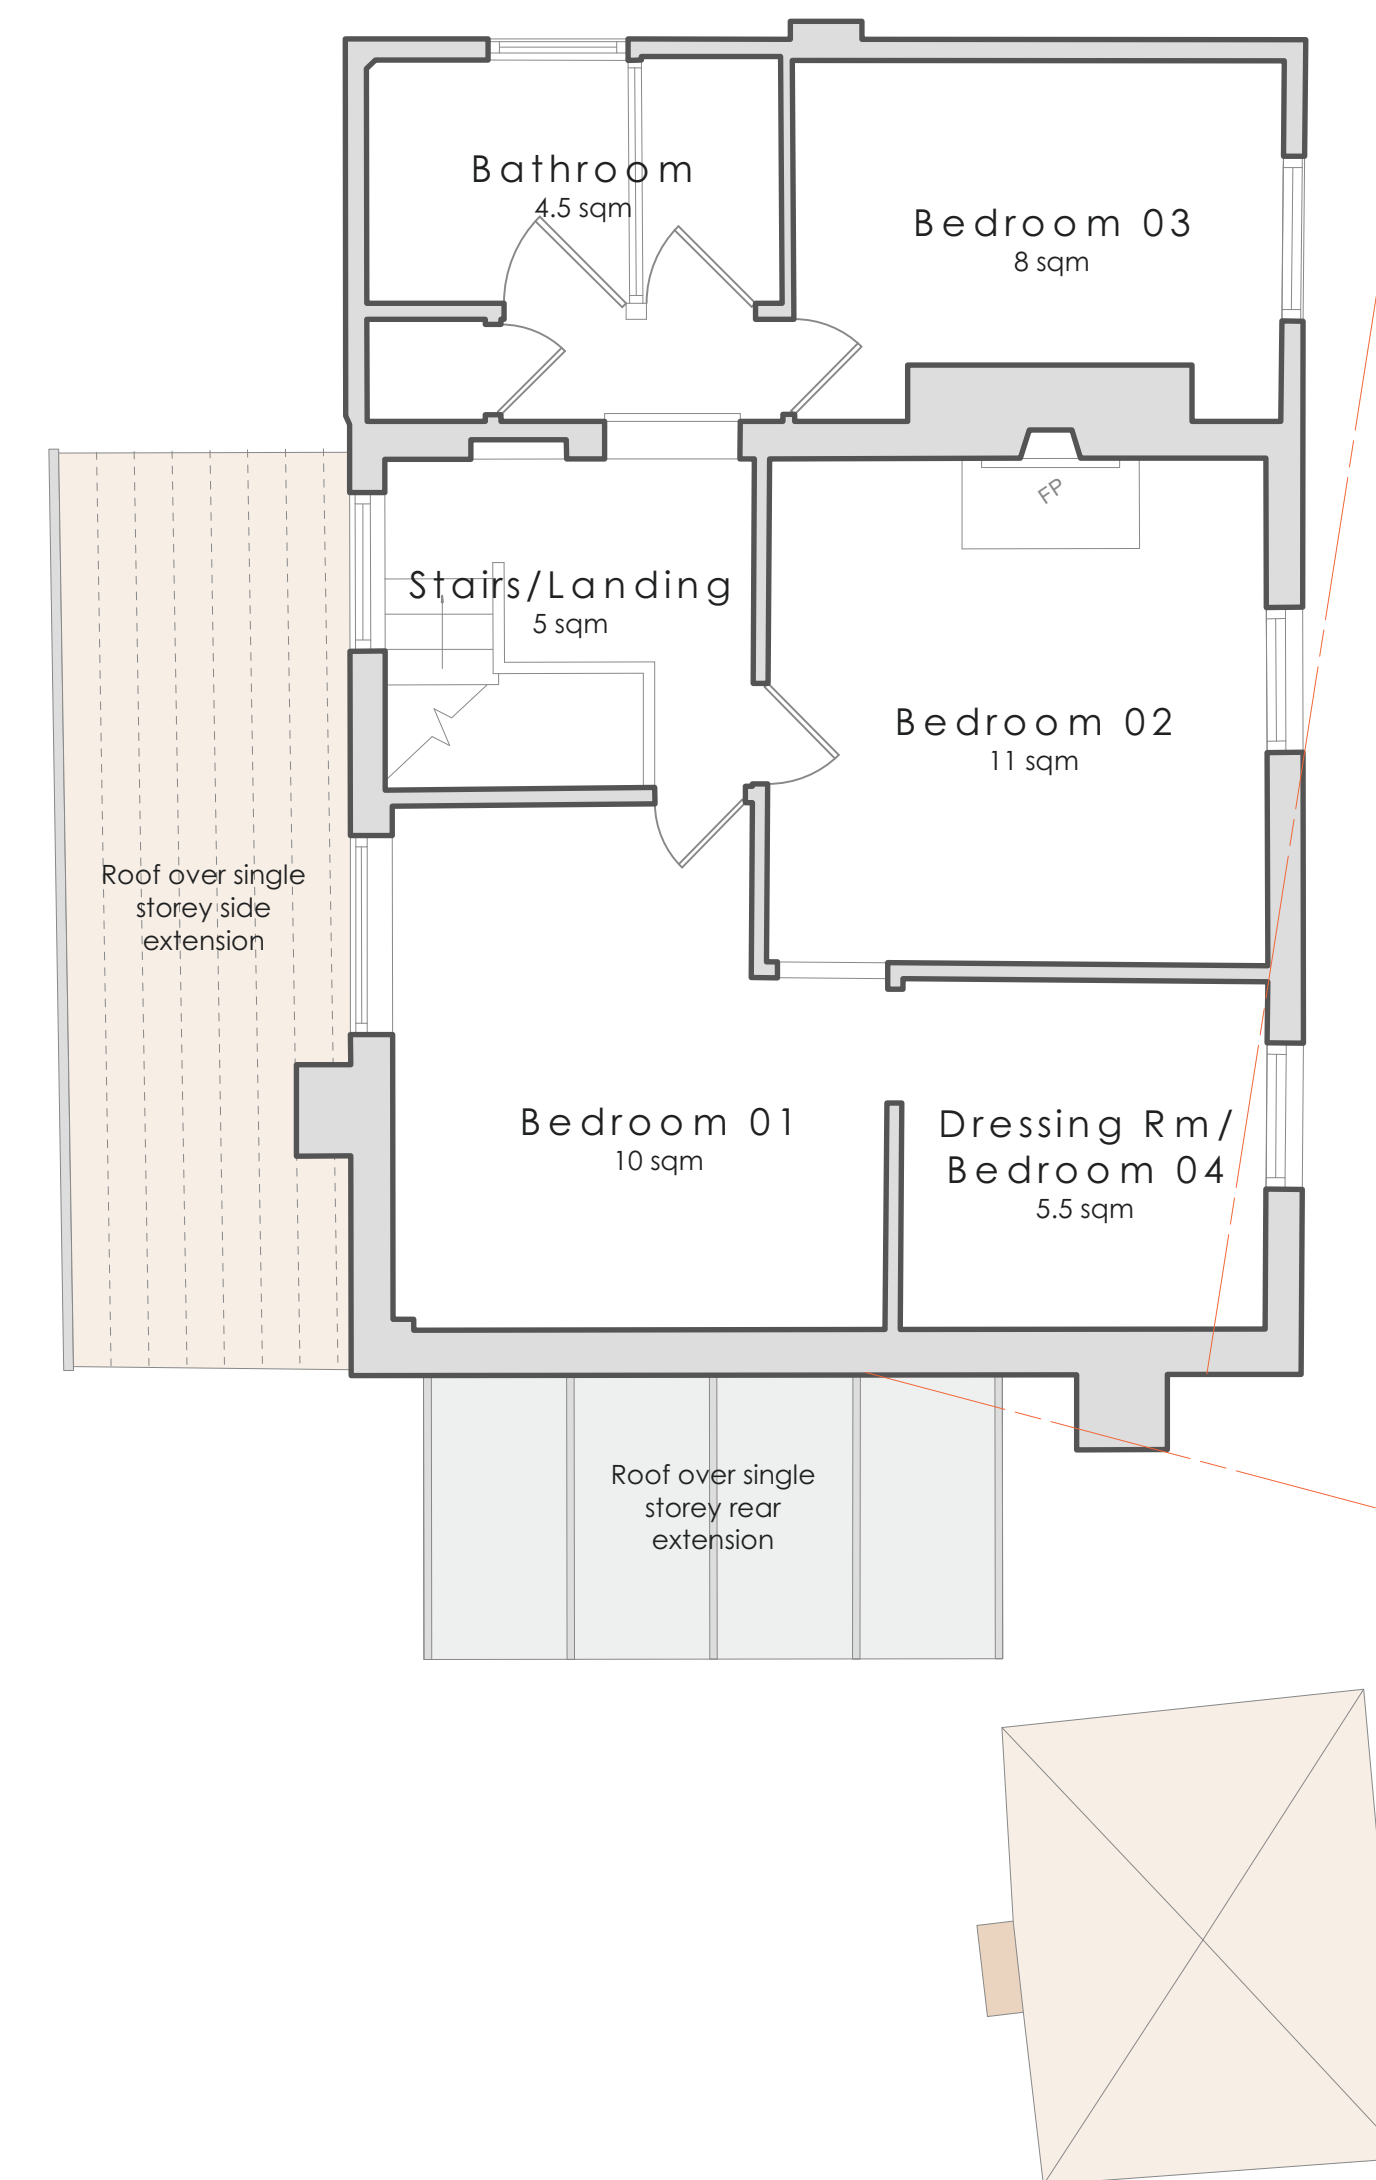

FIRST FLOOR



REV A AUG 2021 Additional notes for planning



© Martin Steele Partnership · Do not reproduce this drawing without permission · Do not scale this drawing
Do not interpolate information from any digital record · Contractor to check all dimensions on site
Drawing partly based on information by others · Read in association with drawings and documents by other project consultants
The Studio Kent House Station Approach Barnmead Road Beckenham Kent BR3 1JD · 020 8778 6767 · studio@martinsteele.co.uk

Mr + Mrs de Georgio · Townland Green Cottage · **Floor Plans as Existing · 917 · 05A**
Martin Steele Partnership Architects · Mar 21 · 1:50@A1 [1:100@A3] · **Approvals**