


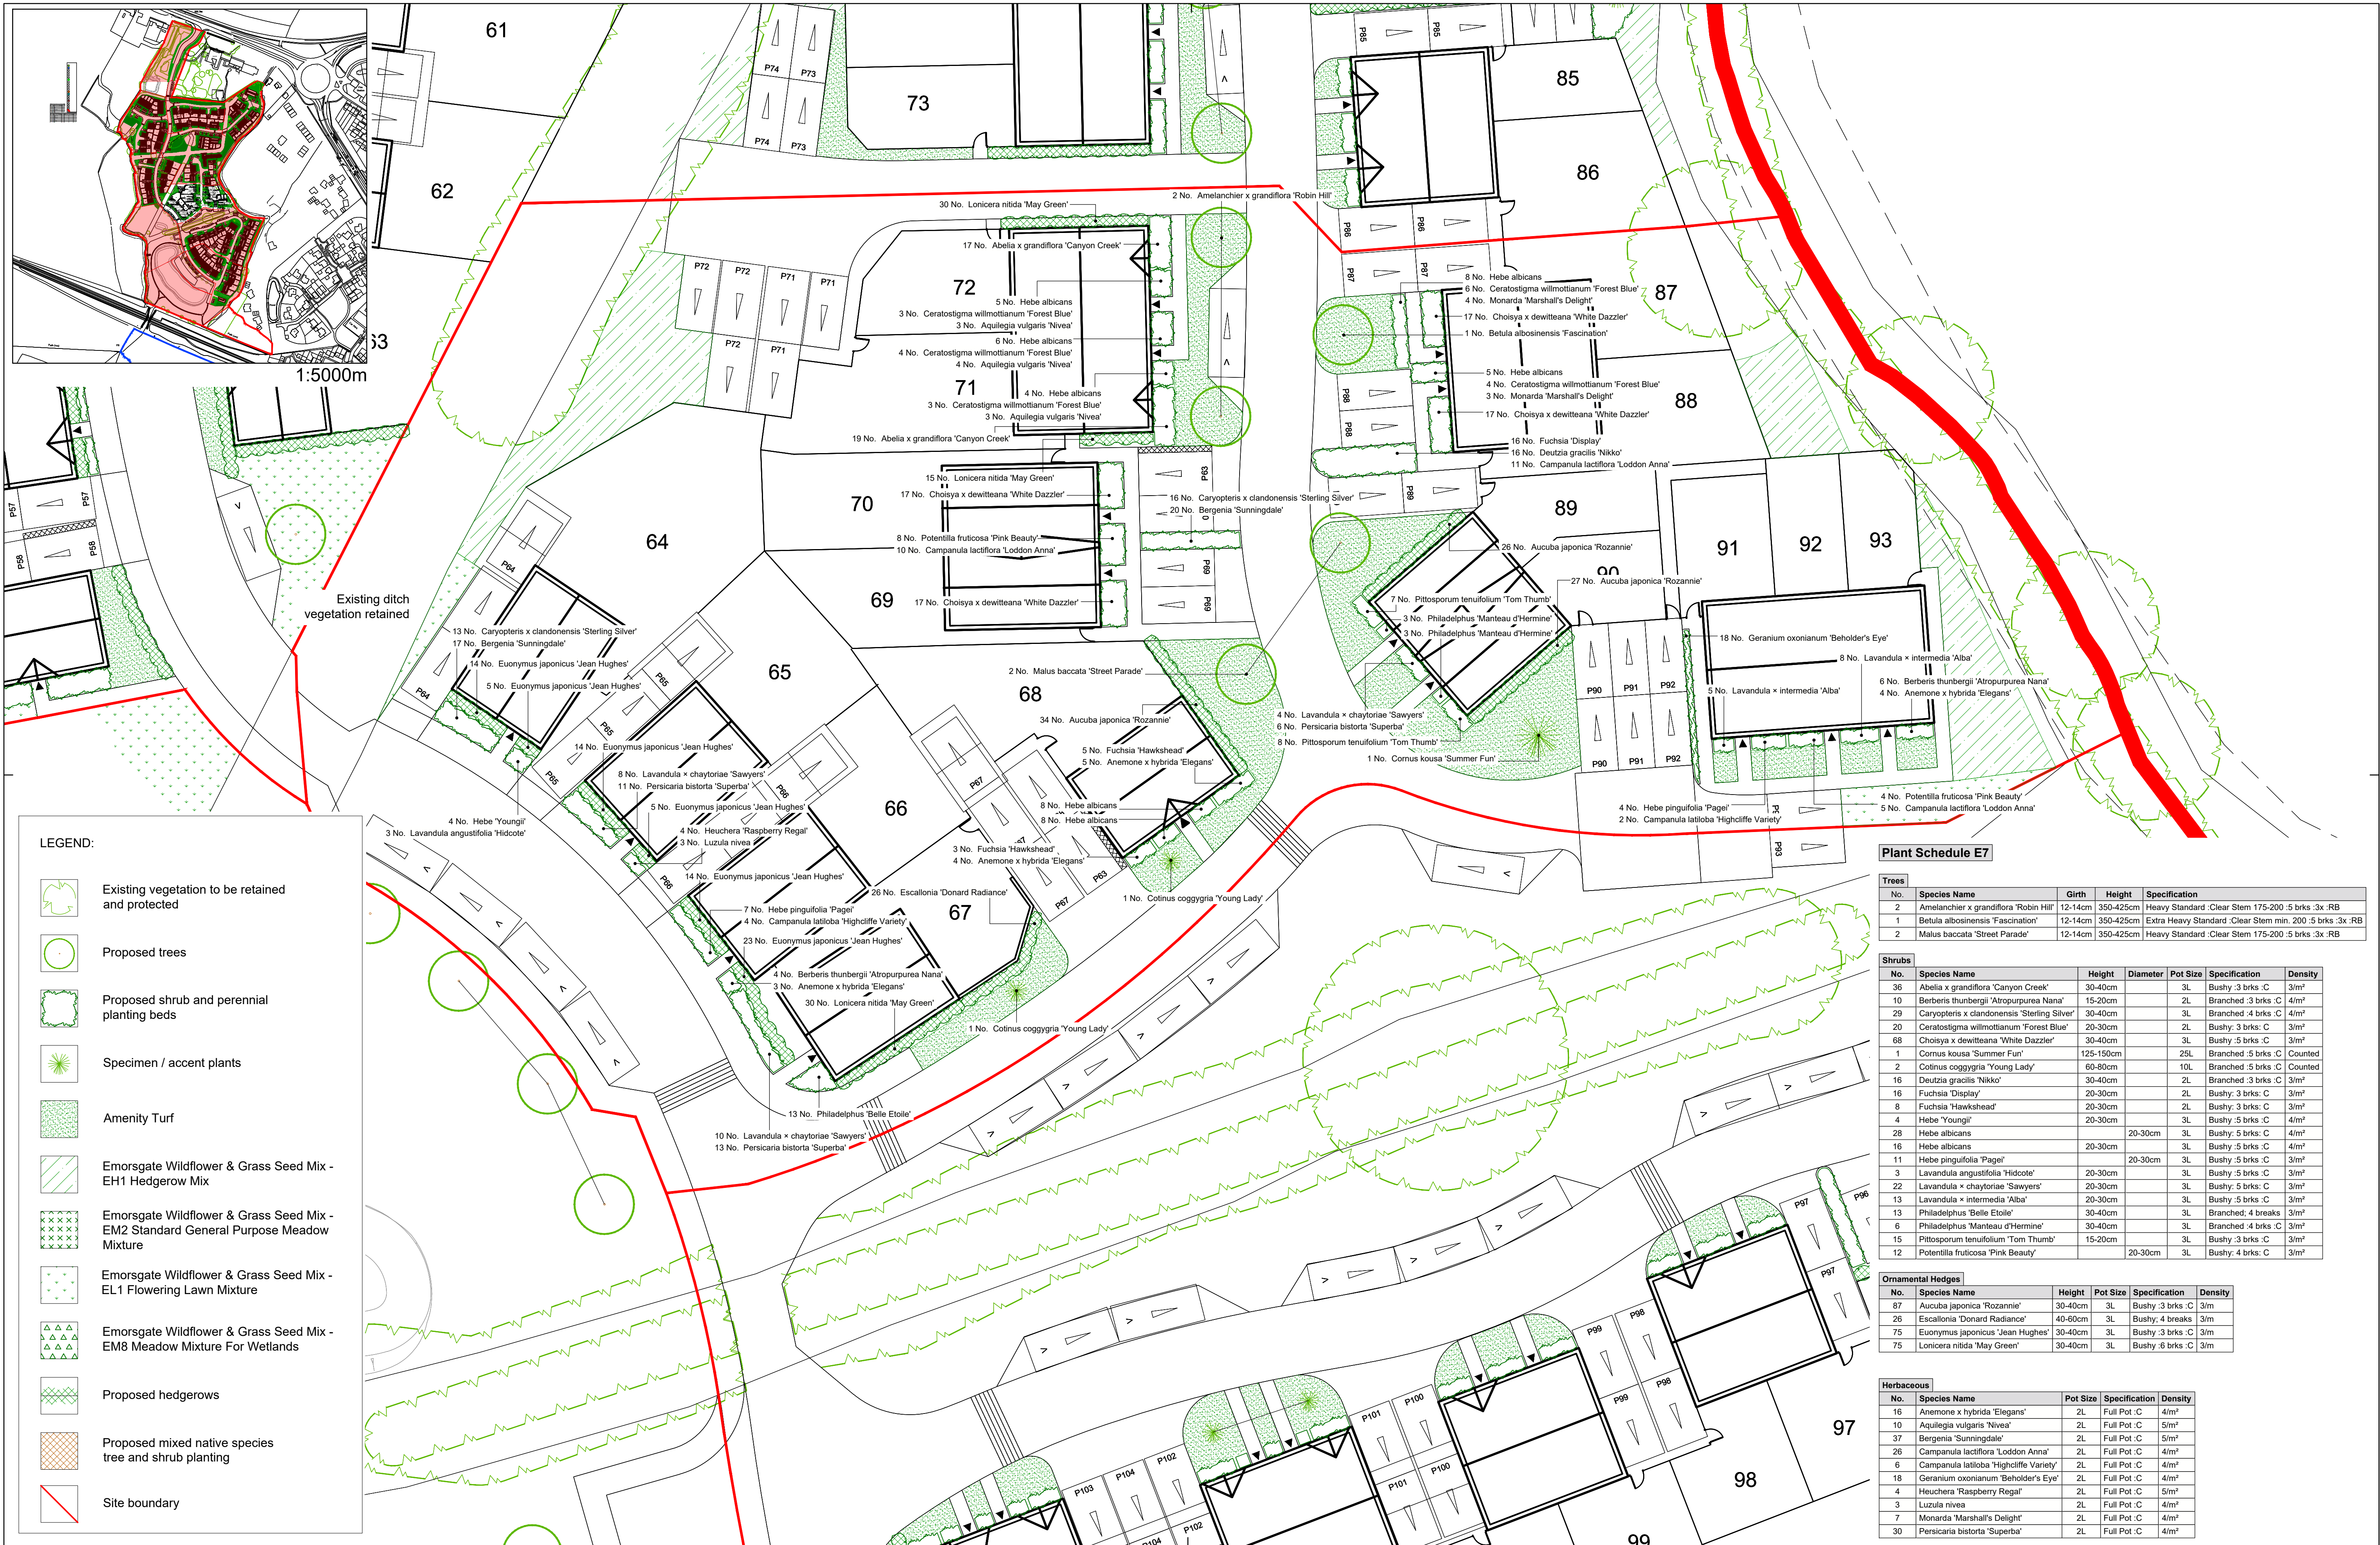

Plant Schedule E7

No.	Species Name	Girth	Height	Specification
2	Amelanchier x grandiflora 'Robin Hill'	12-14cm	350-425cm	Heavy Standard 'Clear Stem 175-200 :5 brks :3x :RB
1	Betula albosinensis 'Fascination'	12-14cm	350-425cm	Extra Heavy Standard 'Clear Stem min. 200 :5 brks :3x :RB
2	Malus baccata 'Street Parade'	12-14cm	350-425cm	Heavy Standard 'Clear Stem 175-200 :5 brks :3x :RB

No.	Species Name	Height	Diameter	Pot Size	Specification	Density
36	Abelia x grandiflora 'Canyon Creek'	30-40cm		3L	Bushy :3 brks :C	3/m ²
10	Berberis thunbergii 'Atropurpurea Nana'	15-20cm		2L	Branched :3 brks :C	4/m ²
29	Caryopteris x clandonensis 'Sterling Silver'	30-40cm		3L	Branched :4 brks :C	4/m ²
20	Ceratostigma willmottianum 'Forest Blue'	20-30cm		2L	Bushy :3 brks :C	3/m ²
68	Choisya x dewitteana 'White Dazzler'	30-40cm		3L	Bushy :5 brks :C	3/m ²
1	Cornus kousa 'Summer Fun'	125-150cm		25L	Branched :5 brks :C	Counted
2	Cotinus coggygria 'Young Lady'	60-80cm		10L	Branched :5 brks :C	Counted
16	Deutzia gracilis 'Nikko'	30-40cm		2L	Branched :3 brks :C	3/m ²
16	Fuchsia 'Display'	20-30cm		2L	Bushy :3 brks :C	3/m ²
8	Fuchsia 'Hawkehead'	20-30cm		2L	Bushy :3 brks :C	3/m ²
4	Hebe 'Youngii'	20-30cm		3L	Bushy :5 brks :C	4/m ²
28	Hebe albicans		20-30cm	3L	Bushy :5 brks :C	4/m ²
16	Hebe albicans		20-30cm	3L	Bushy :5 brks :C	4/m ²
11	Hebe pingulifolia 'Pagei'		20-30cm	3L	Bushy :5 brks :C	3/m ²
3	Lavandula angustifolia 'Hidcote'	20-30cm		3L	Bushy :5 brks :C	3/m ²
22	Lavandula x chaytoriae 'Sawyers'	20-30cm		3L	Bushy :5 brks :C	3/m ²
13	Lavandula x intermedia 'Alba'	20-30cm		3L	Bushy :5 brks :C	3/m ²
13	Philadelphus 'Belle Etoile'	30-40cm		3L	Branched :4 brks :C	3/m ²
6	Philadelphus 'Manteau d'Hermine'	30-40cm		3L	Branched :4 brks :C	3/m ²
15	Pittosporum tenuifolium 'Tom Thumb'	15-20cm		3L	Bushy :3 brks :C	3/m ²
12	Potentilla fruticosa 'Pink Beauty'		20-30cm	3L	Bushy :4 brks :C	3/m ²

No.	Species Name	Height	Pot Size	Specification	Density
87	Aucuba japonica 'Rozannie'	30-40cm	3L	Bushy :3 brks :C	3/m
26	Escallonia 'Donard Radiance'	40-60cm	3L	Bushy :4 breaks :C	3/m
75	Euonymus japonicus 'Jean Hughes'	30-40cm	3L	Bushy :3 brks :C	3/m
75	Lonicera nitida 'May Green'	30-40cm	3L	Bushy :6 brks :C	3/m

No.	Species Name	Pot Size	Specification	Density
16	Anemone x hybrida 'Elegans'	2L	Full Pot :C	4/m ²
10	Aquilegia vulgaris 'Nivea'	2L	Full Pot :C	5/m ²
37	Bergenia 'Sunningdale'	2L	Full Pot :C	5/m ²
26	Campanula lactiflora 'Loddon Anna'	2L	Full Pot :C	4/m ²
6	Campanula latifolia 'Highcliff Variety'	2L	Full Pot :C	4/m ²
18	Geranium oxonianum 'Beholder's Eye'	2L	Full Pot :C	4/m ²
4	Heuchera 'Raspberry Regal'	2L	Full Pot :C	5/m ²
3	Luzula nivea	2L	Full Pot :C	4/m ²
7	Monarda 'Marshall's Delight'	2L	Full Pot :C	4/m ²
30	Persicaria bistorta 'Superba'	2L	Full Pot :C	4/m ²



0 2 4 6 8 10
1:200
m

This drawing and design are the copyright of Lloyd Bore Ltd. Do not scale from this drawing. This drawing has been produced for the purposes of a planning application and is not intended for construction purposes. The landscape design information is subject to checking and written approval by the project engineer, particularly in respect of above and below ground services, structures and foundations.

rev. rev. date auth. rev. note
P01 29.01.21 SH Initial issue

rev. rev. date auth. rev. note

client: **Countryside Properties (UK) Ltd - Sevenoaks**
project: **Land south of Swan Hotel
Maidstone Road
Charing, Kent**

drawing no. **5317-LLB-XX-E7-DR-L-0001**
drawing title: **Planting Plan**

rev. **P01**
suit. **S3**

rev. date: **29/01/2021**
scale: **1:200**
sheet: **A1**
drawn: **TB**
checked: **SH**

lloyd bore landscape ecology arboriculture
33 ST. GEORGE'S PLACE, CANTERBURY, KENT CT1 1UT 01227 464 340
mail@lloyd bore.co.uk