
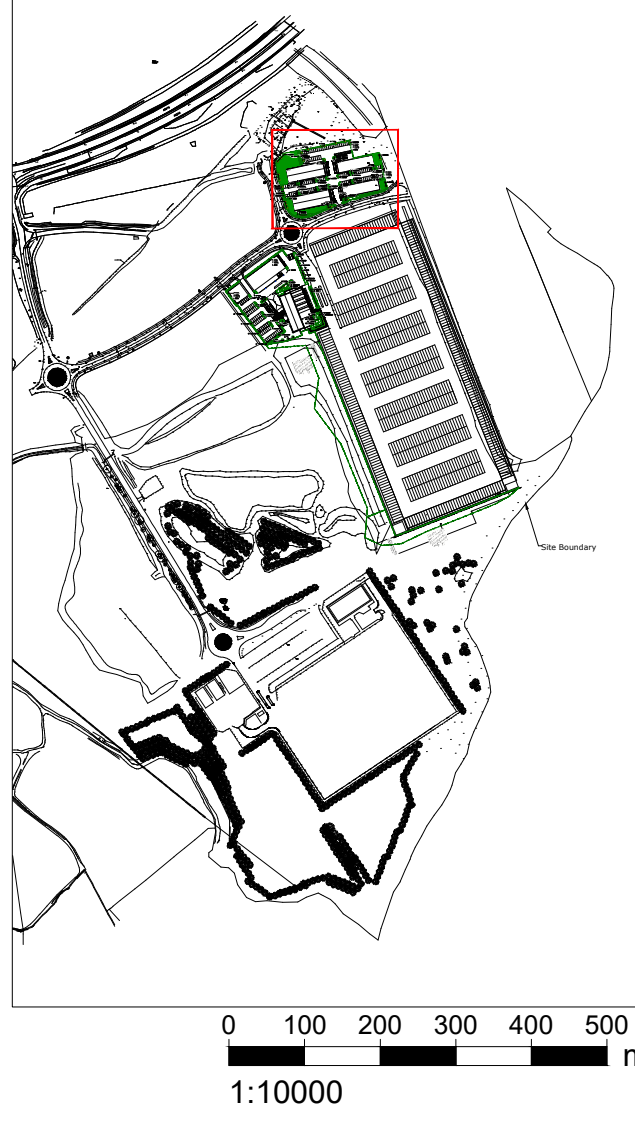


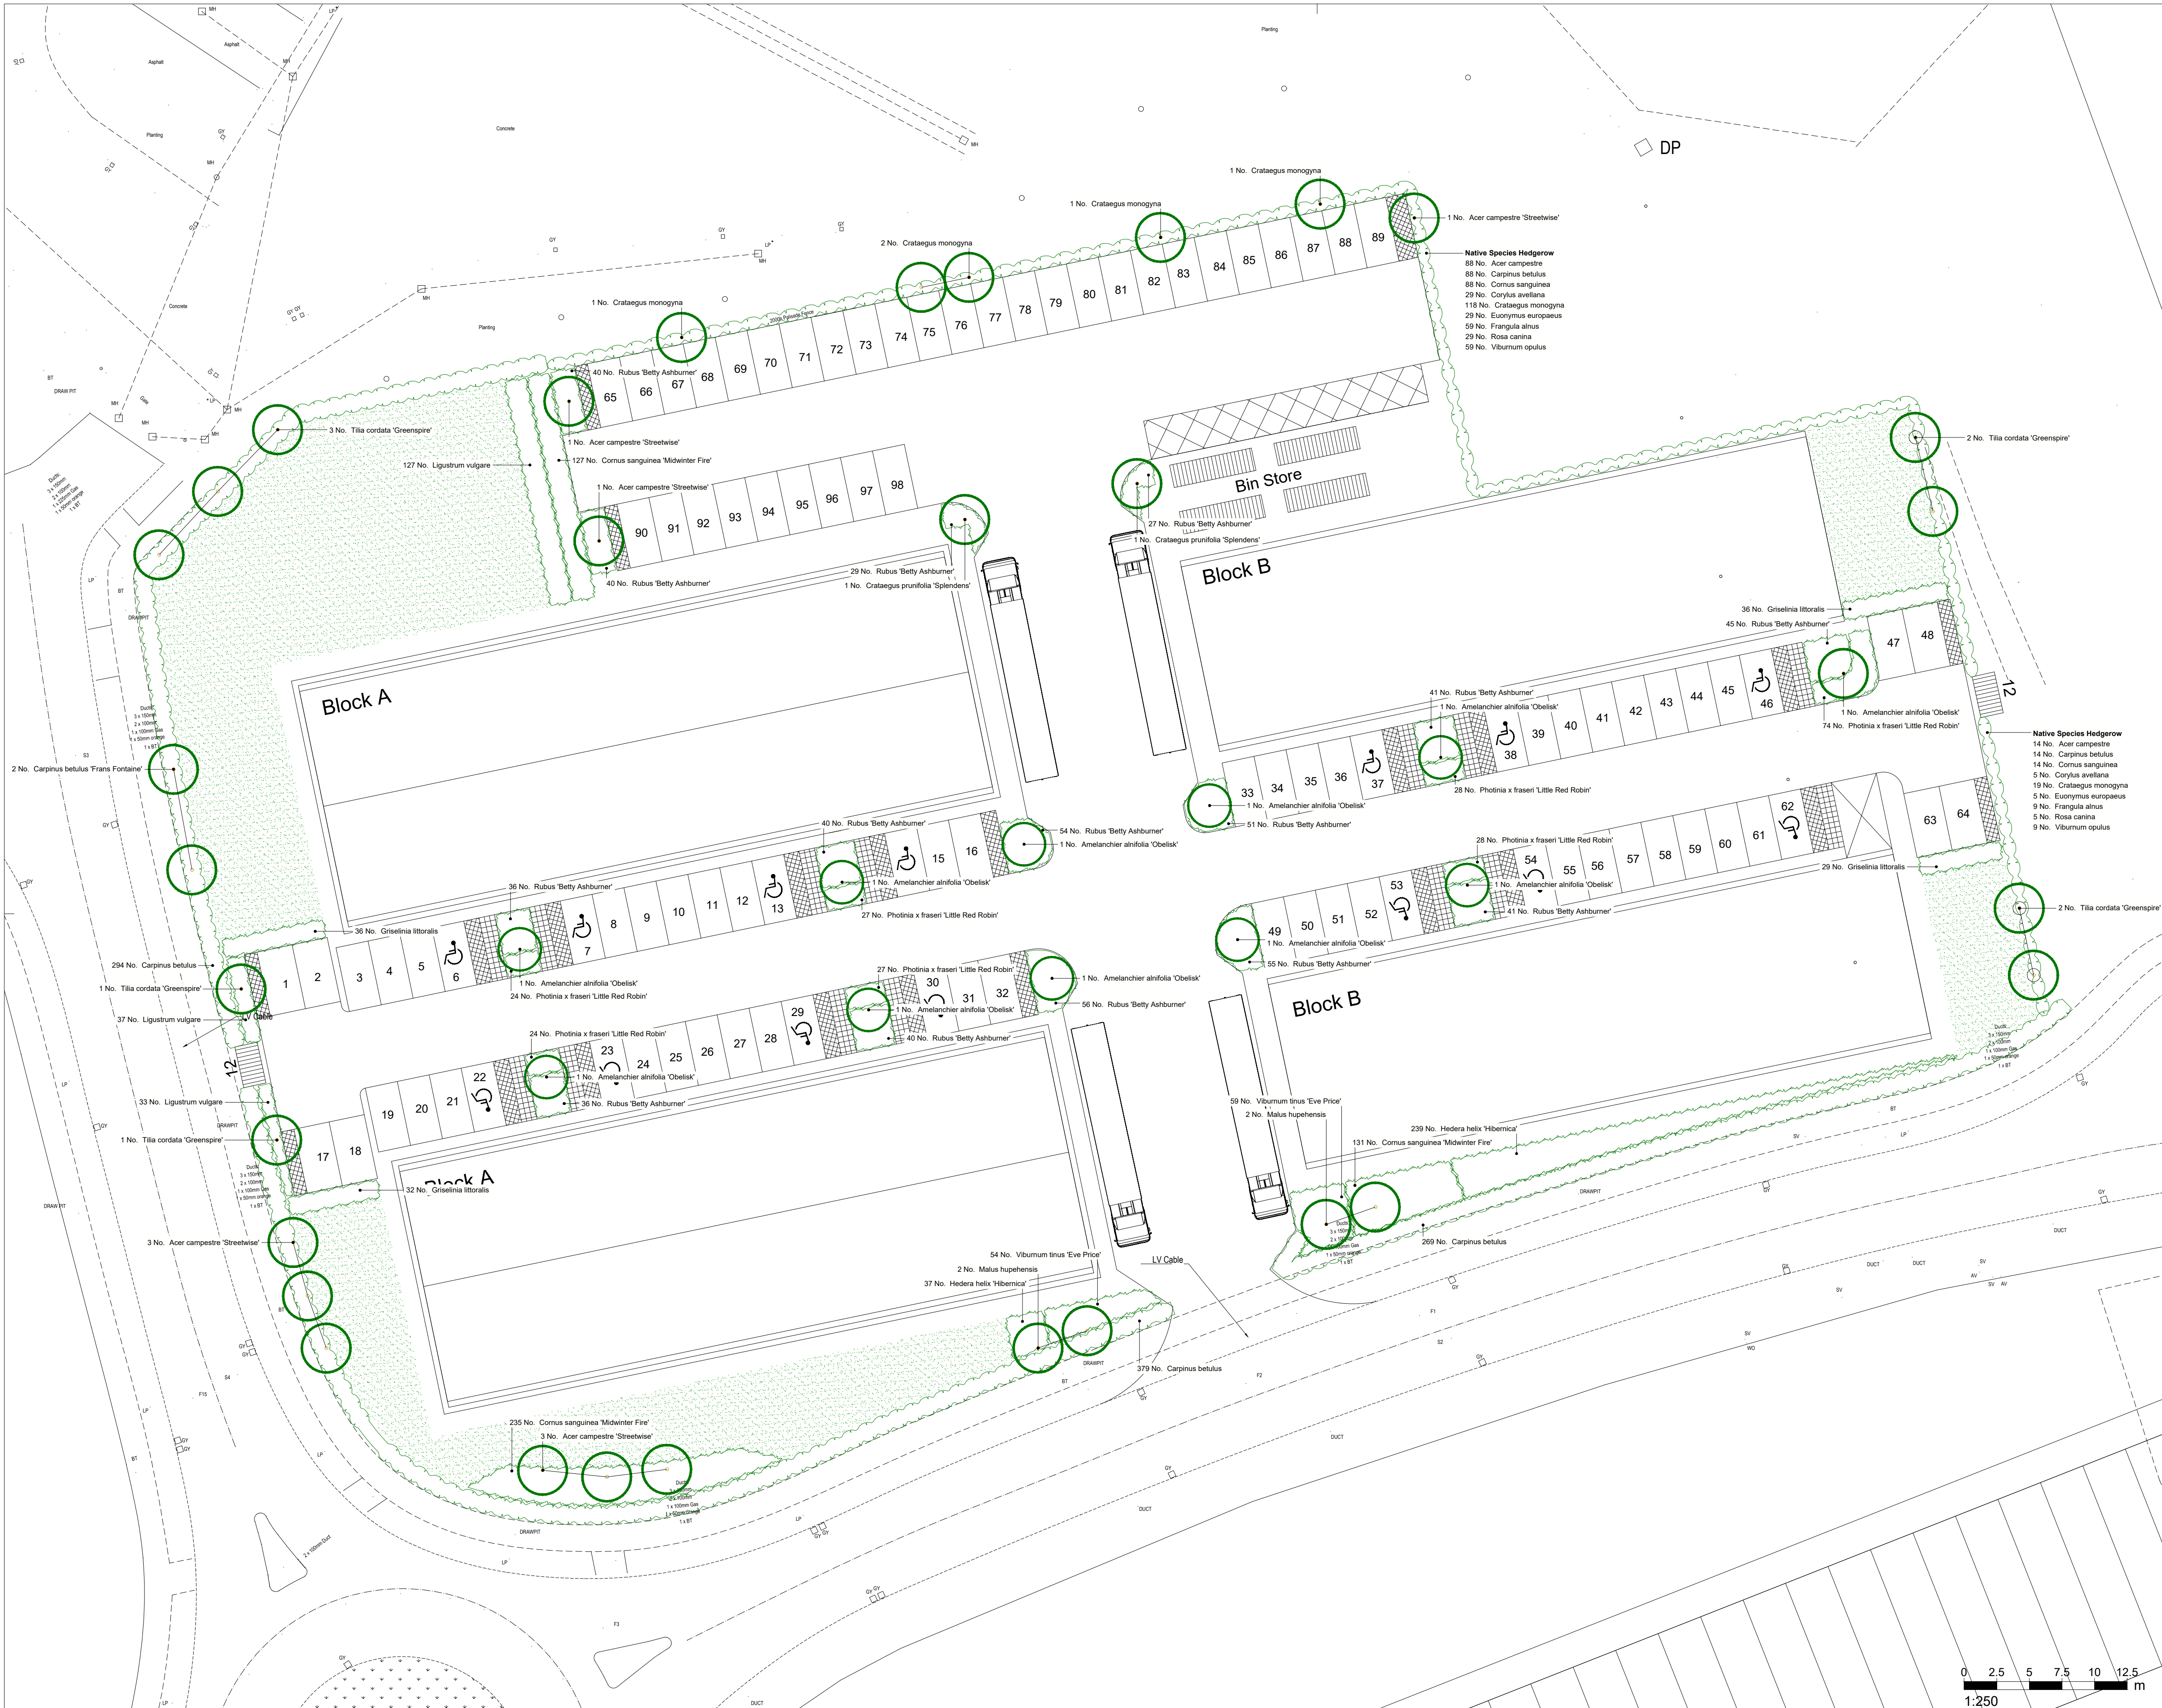

LEGEND:

- Proposed trees
- Proposed shrub planting beds
- Grass
- Proposed hedgerows

Planting Schedule 1 of 4

Trees					
No.	Species Name	Abbreviation	Girth	Height	Specification
102	Acer campestre	Ac	40-60cm	60-80cm	BR
9	Acer campestre 'Streetwise'	ACECAMST	14-16cm	400-450cm	CG
11	Amelanchier alnifolia 'Obelisk'		17-20cm	12-14cm	CG
102	Carpinus betulus	CAR BET	14-16cm	60-80cm	BR
2	Carpinus betulus 'Frans Fontaine'	C be 'F' F'	14-16cm	CG PG 130L	
102	Cornus sanguinea		60-80cm	BR	
34	Corylus avellana	CORAV	60-80cm	BR	
142	Crataegus monogyna	Cmo	60-80cm	BR	
2	Crataegus prunifolia 'Splendens'	CRAPRS	12-14cm	CG	
34	Euonymus europaeus	Eeu	60-80cm	BR	
68	Frangula alnus	FRAAL	60-80cm	BR	
4	Malus huphensis	MAHP	8-10cm	2.4-3.5m	CG
9	Tilia cordata 'Greenspire'	TILCOGR	14-16cm	400-450cm	CG
68	Viburnum opulus		60-80cm	BR	

Shrubs					
No.	Species Name	Abbreviation	Height	Pot Size	Specification
276	Hedera helix 'Hibernica'		40-60cm	3L	CG
232	Photinia x fraseri 'Little Red Robin'		20-30cm	3L	BR
942	Carpinus betulus	CAR BET	60-80cm	BR	4m
493	Cornus sanguinea 'Midwinter Fire'	CORSAMF	30-40cm	3L	Branched: 3 brks: C
133	Griselinia littoralis	GRILI	40-60cm	3L	Bushy: 3 brks: C
197	Ligustrum vulgare	LIGVU	40-60cm	3L	Branched: 4 brks: C
631	Rubus 'Betty Ashburner'	RBA	10-20cm	3L	4m
34	Rosa canina	RC	60-80cm	BR	4m
113	Viburnum tinus 'Eve Price'	VIBTIEVP	30-40cm	3L	Bushy: 4 brks: C