
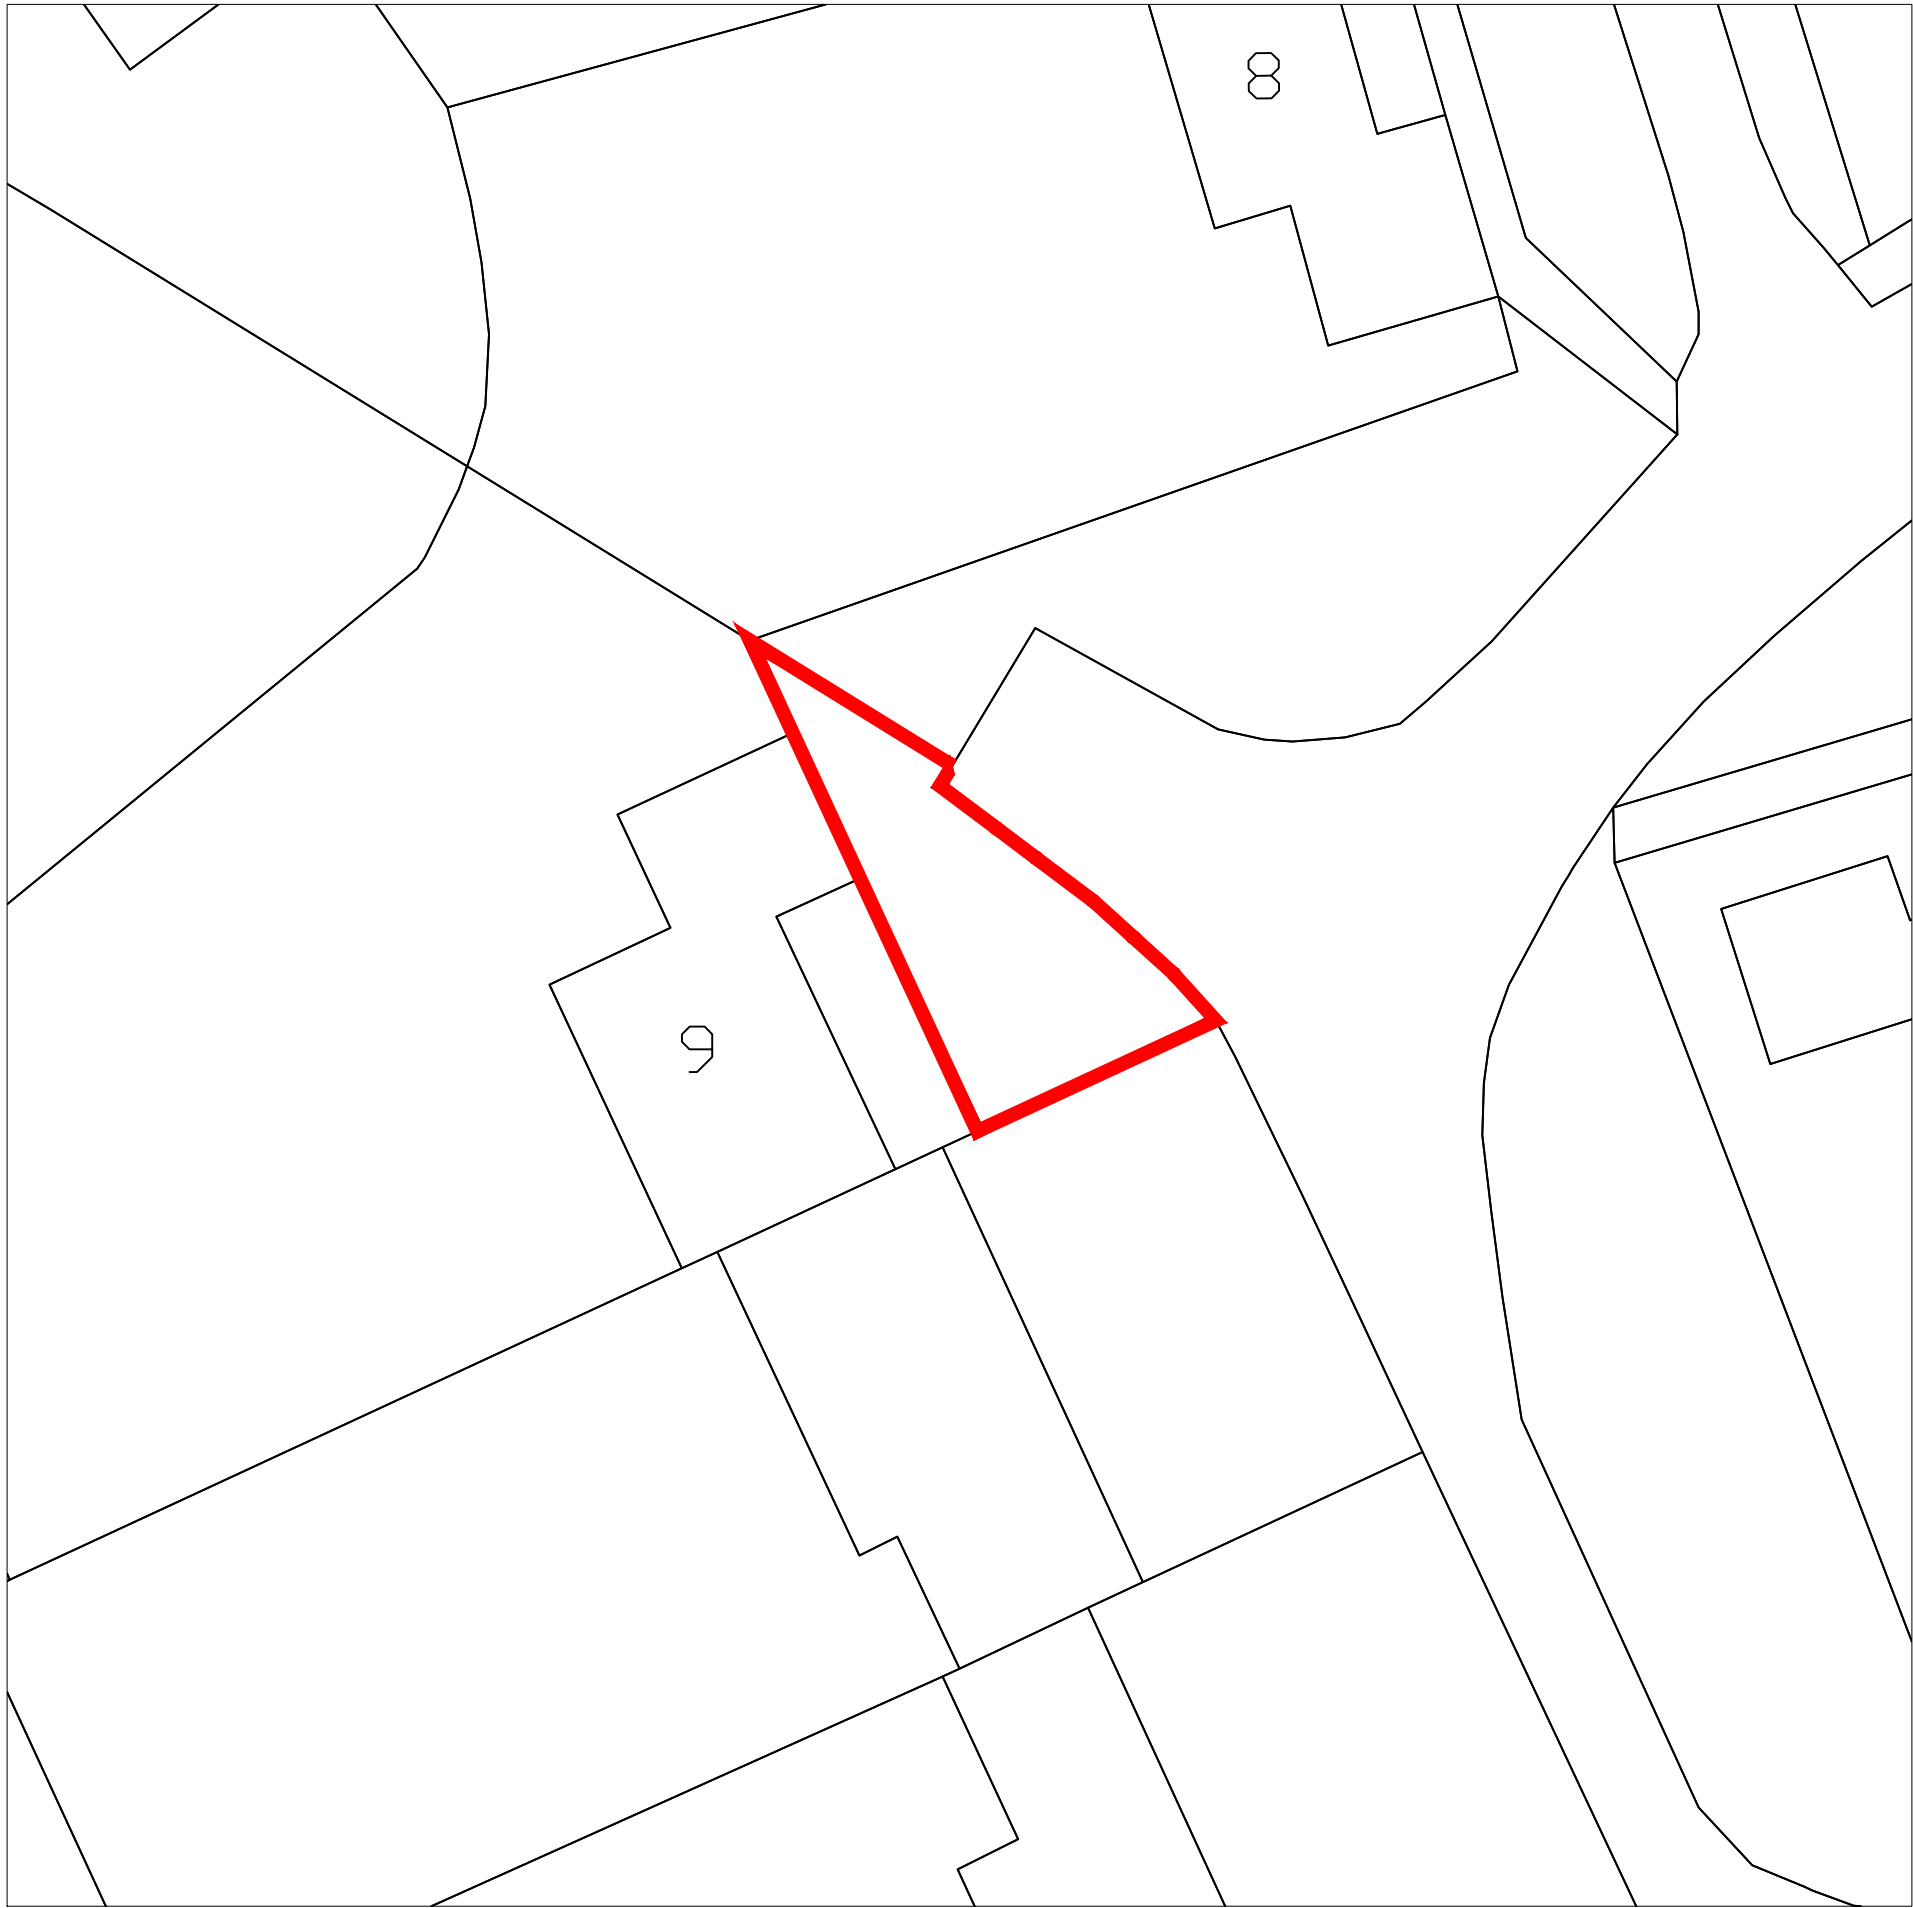
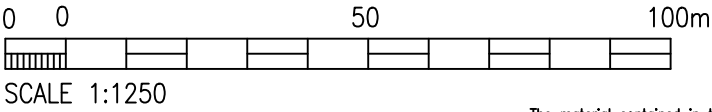



BLOCK PLAN

AREA OUTLINED IN RED - 55 m2

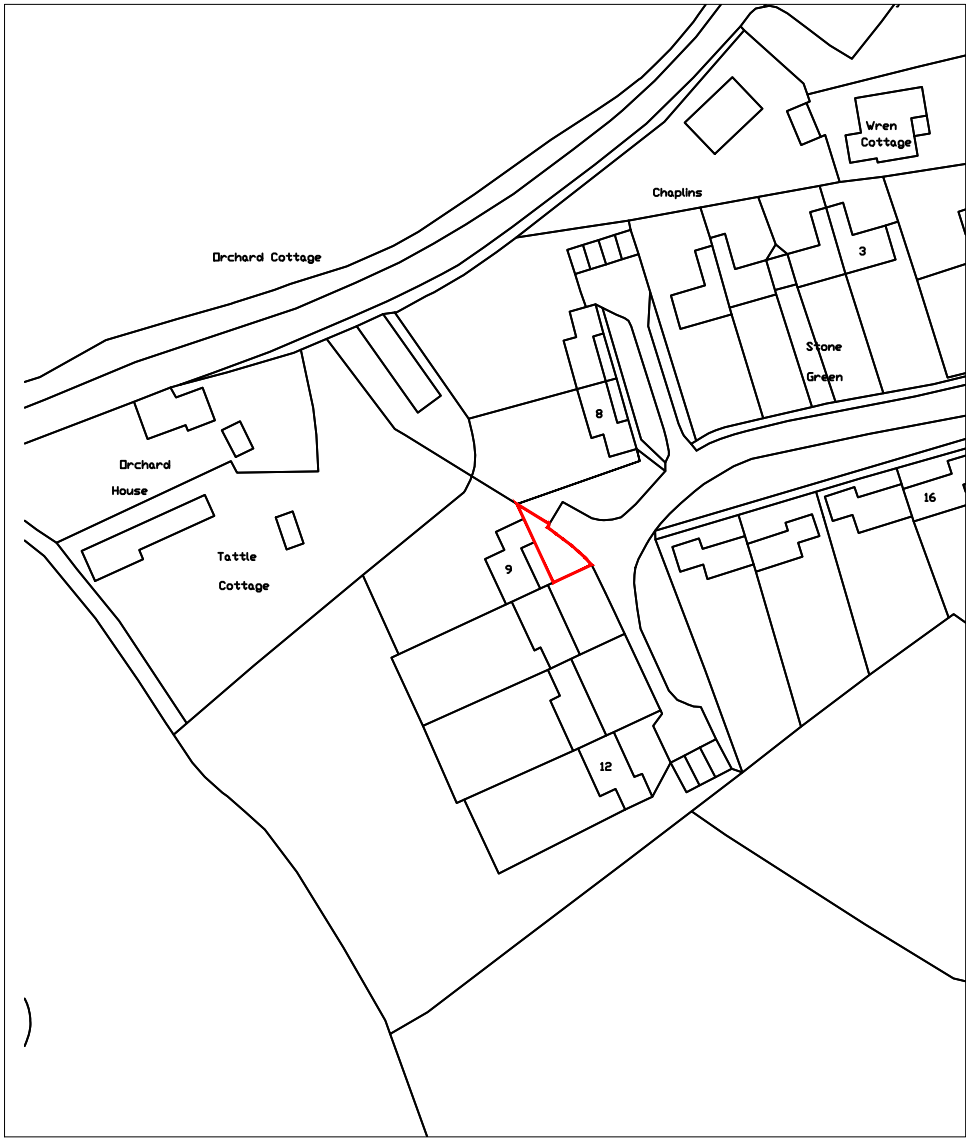

LOCATION PLAN

The material contained in this document has been reproduced from an Ordnance Survey map with permission of the Controller of Her Majesty's Stationary Office (C) Crown Copyright 2004. Unauthorised reproduction infringes Crown Copyright and may lead to prosecution or civil proceedings.

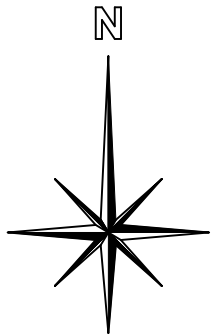

ASHFORD BOROUGH COUNCIL

HOUSING SERVICES

Civic Centre, Tannery Lane, Ashford, Kent, TN23 1PL
tel : 01233 331111 fax : 01233 645654

PROJECT
LAND AND PROPERTY SALES
LAND SALES

DRG.TITLE
LAND AT 9 STONE GREEN, STONE
TENTERDEN, TN30 7JS

SCALE(S) AS SHOWN	PAPER SIZE A3
-----------------------------	-------------------------

DRAWN VC	AUTOCAD FILE FILE NO.	DATE 05/12/2017
--------------------	---------------------------------	---------------------------

DRG.No. 17/01/004	REV. -
-----------------------------	------------------