



BLACK GREY SLIDING GATE RAL 7021


OVERALL LENGTH 6700MM

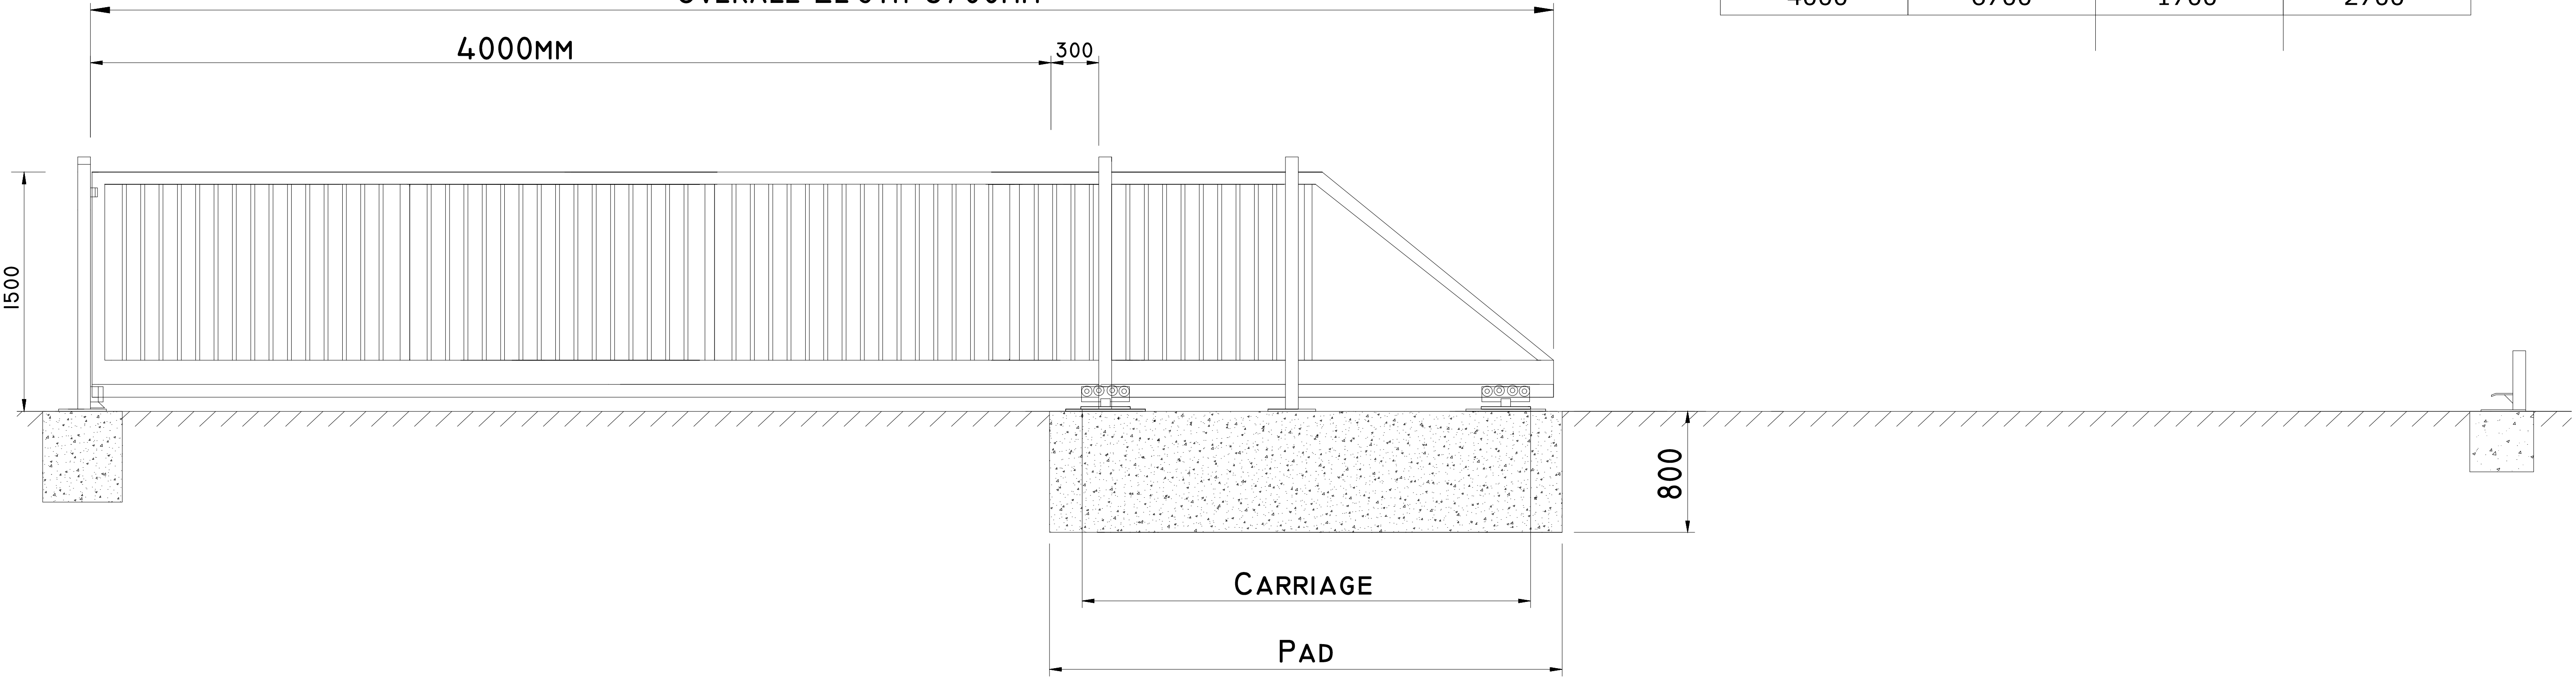

| OPENING | OVERALL | CARRIAGE | PAD  |
|---------|---------|----------|------|
| 4000    | 6700    | 1700     | 2700 |

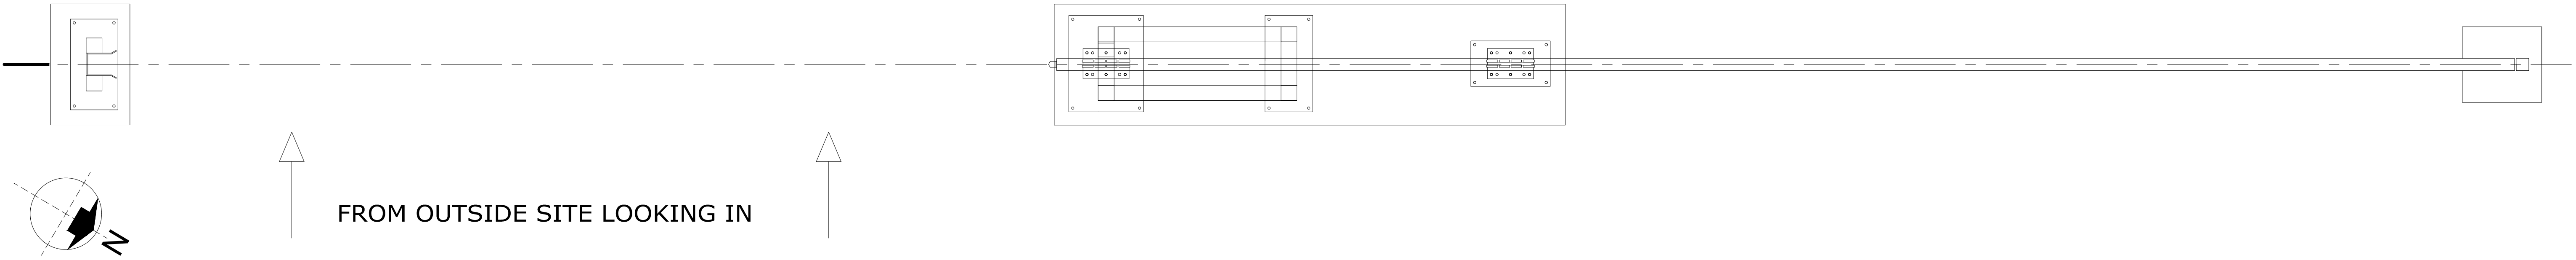

SLIDING GATE AS INDICATED ON DRAWING NUMBER 2017-396 (P) 005 - 1:20 @ A1

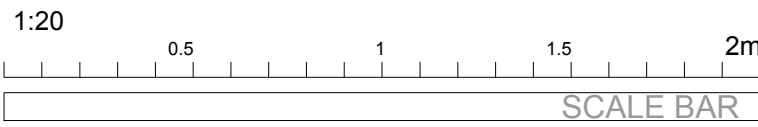

PLANNING

NOTE: NO DIMENSIONS TO BE SCALED FROM THIS DRAWING. (EXCEPT FOR PLANNING PURPOSES)  
ALL DIMENSIONS TO BE CHECKED ON SITE. COPYRIGHT RESERVED.

levelarchitecture  
TEL: 01822 861 218  
WEB: WWW.LEVELARCHITECTURE.CO.UK  
TWITTER: @LEVELARCH

PROJECT:  
LAND AT BEACON  
OAK ROAD  
TENTERDEN  
TN30 6RY  
CLIENT:  
PATRICK DURR  
ASSOCIATES

| DRAWING TITLE:      |             |             |           |
|---------------------|-------------|-------------|-----------|
| Sliding gate detail |             |             |           |
| SCALE:              | DATE:       | DRAWN BY:   | CKD. BY:  |
| 1:20                | JUL 2017    | AR          | AR        |
| SIZE:               | PROJECT NO: | DRAWING NO: | REVISION: |
| A1                  | 2017-396    | (P)121      |           |

| REV. | BY: | DATE: | DETAILS: |
|------|-----|-------|----------|
|      |     |       |          |