


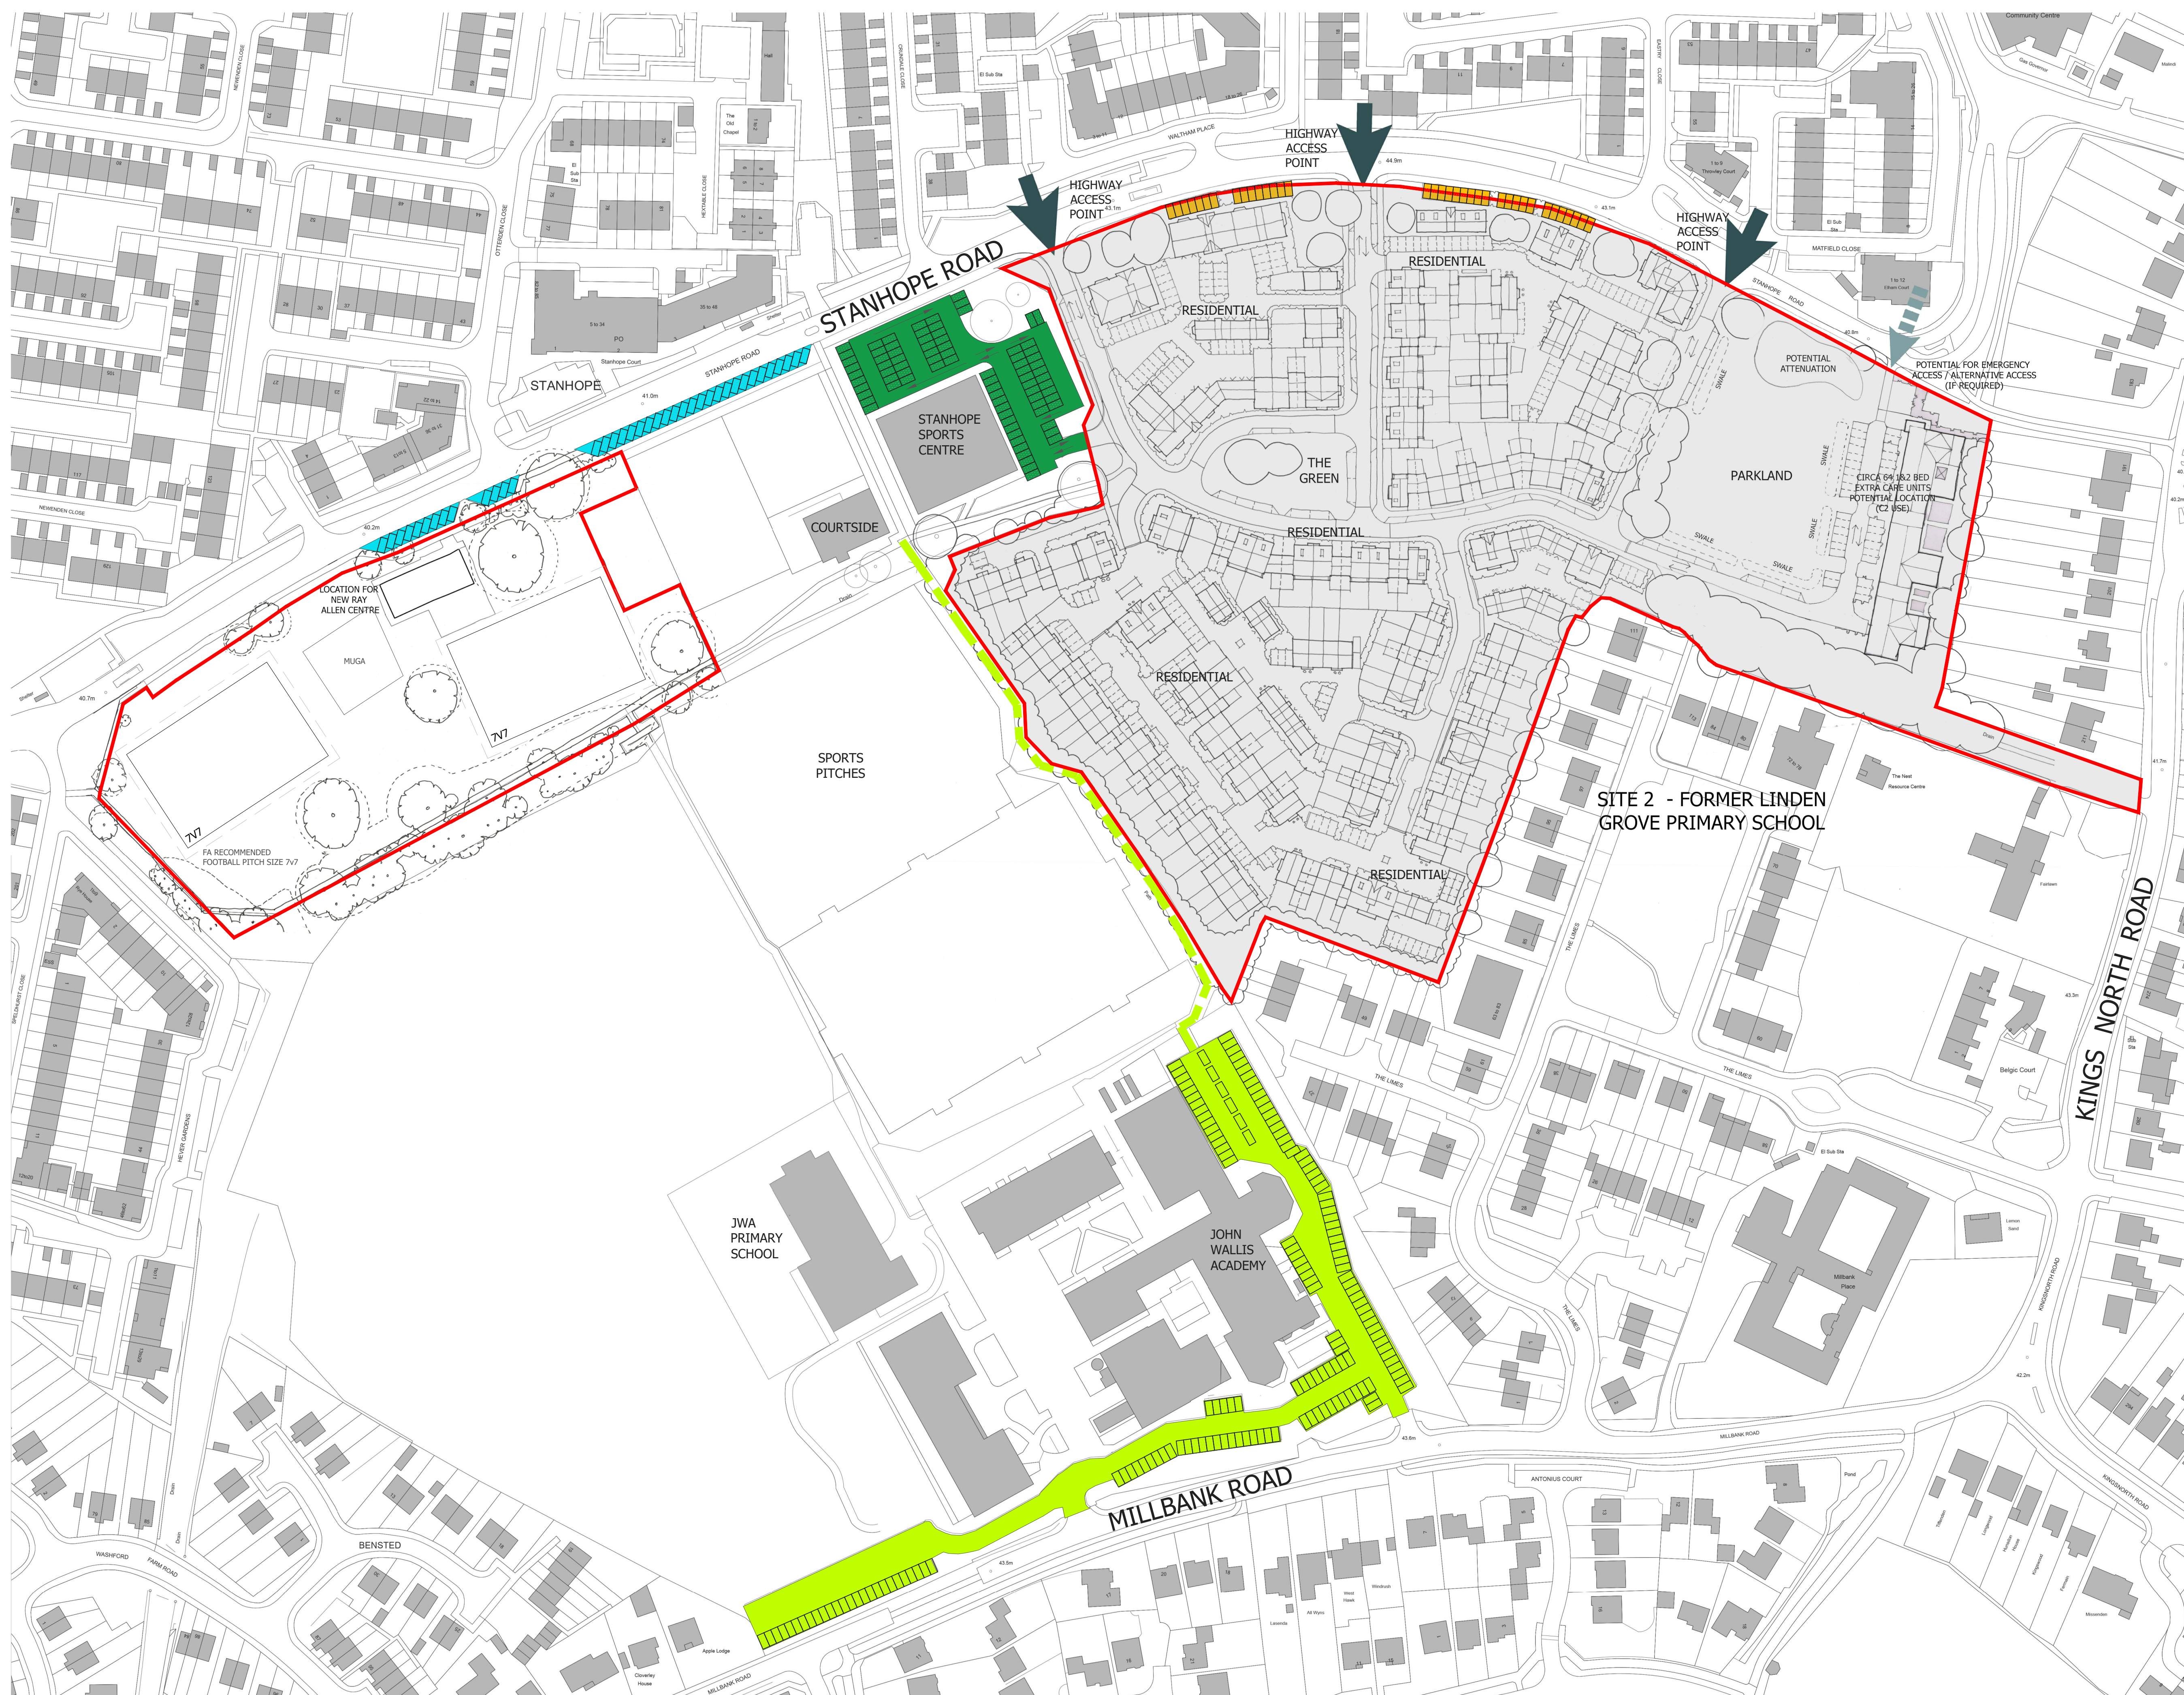

Car Parking Numbers

- | | |
|---|--|
|  | 36 Perpendicular Street Parking |
|  | 82 Stanhope Sports Centre
Subject to Site Survey |
|  | 163 John Wallis Academy |
|  | Formal Illuminated Footpath |
|  | 38 Ray Allen Centre |
|  | Residential & Extra Care
Ashford Local Plan 2030
as per Policy TRA3(a) |
- Note:**
No Allowance has been made
for Disabled Car Parking Spaces

Note:
No Allowance has been made
for Disabled Car Parking Spaces


Project
John Wallis Academy
Ashford

Drawing Title

Illustrational Layout

Proposed Car Parking Strategy

Date APRIL 2019	Scale 1:1000 @A1	Drawn by CB	Check by ST
Project No 27648	Drawing No RG-A-15	Revision -	

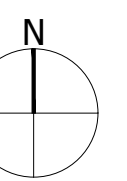

**BARTON
WILLMORE**

Planning • Master Planning & Urban Design • Architecture •
Landscape Planning & Design • Environmental Planning • Graphic
Communication • Public Engagement • Development Economics

bartonwillmore.co.uk