


Scale 1 : 100

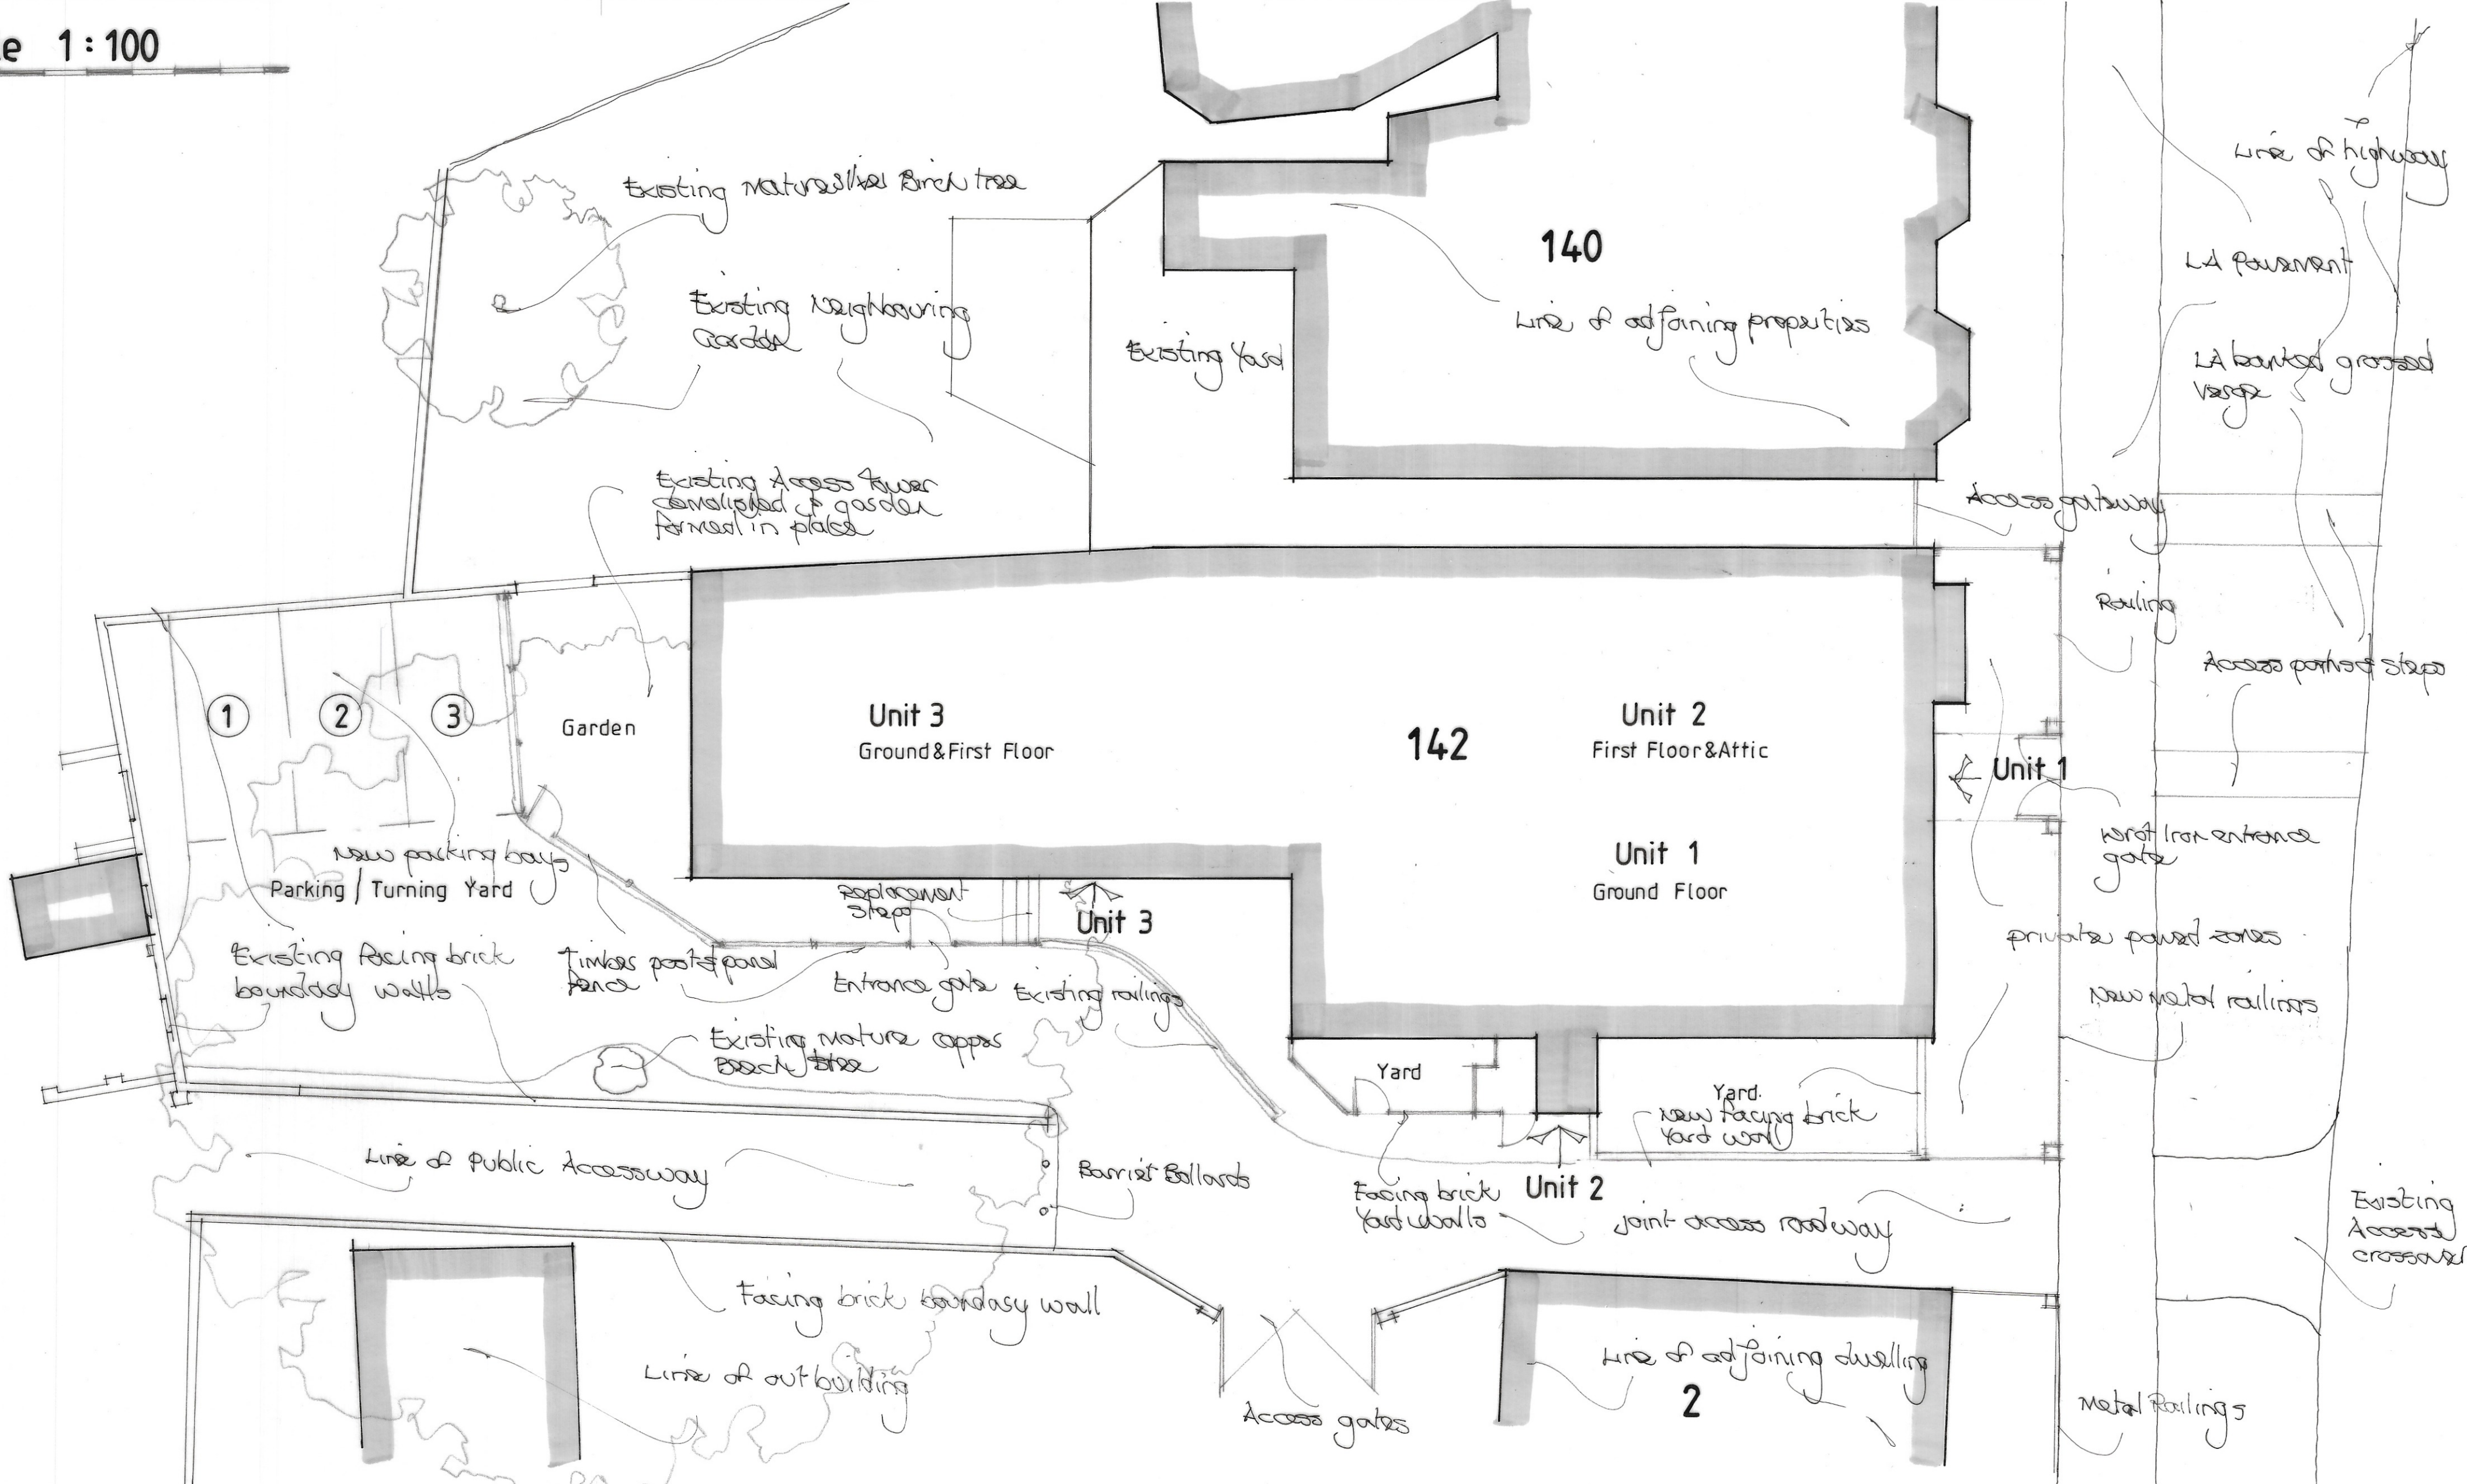

A layout/Planning changes added 21/10/19

Conversion of Building to 3no. Self-contained Flats
142 High Street, Tenterden, Kent For Mr & Mrs B Luckhurst

A J SCOTT Building Designs Ltd Architect
Forest House, Malthouse Lane, Warehorne, Ashford, Kent TN26 2EL
Tel 01233 733555 Mobile 07753 859569 E-Mail ajscott54@outlook.com

Site Layout Plan

218/35-05