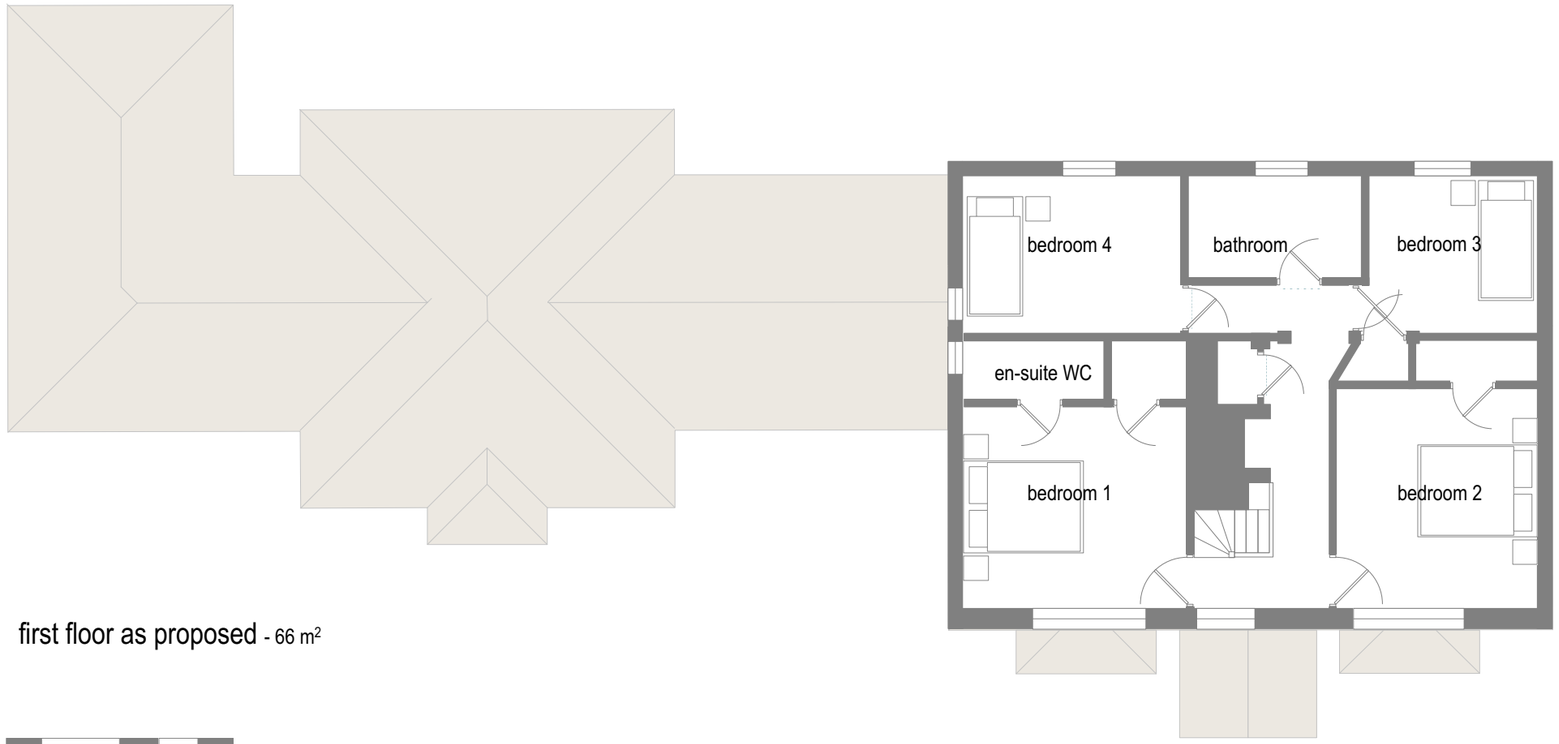

first floor as proposed - 66 m²

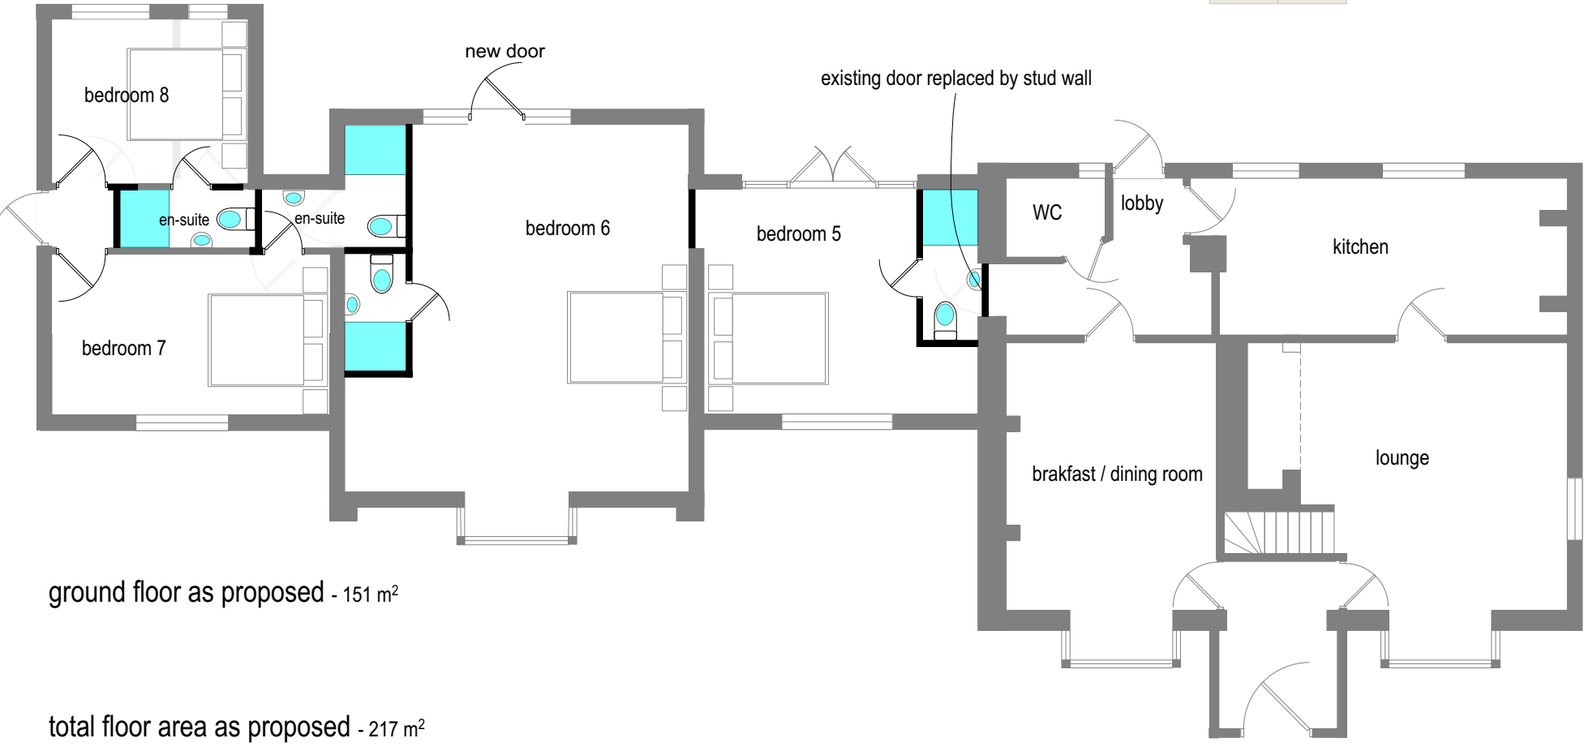

ground floor as proposed - 151 m²

total floor area as proposed - 217 m²

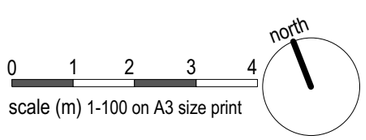

CLIENT;	Muzaffer Celik
JOB;	Houghton Farmhouse, Kingsnorth, TN26 1HE
TITLE;	farmhouse floor plans as proposed
SCALE; 1-100	**DATE**; 01/26 **DWN**;GB
DRW. NO.	25-10-25

PRIME FOLIO
01 622 691169